


A vicinity map showing the location of the site. The map includes a north arrow pointing upwards. Major roads shown are I-580 (top), Valley Avenue (left), Santa Rita Road (bottom left), Stanley Boulevard (bottom right), and El Chorro Road (right). A black rectangle represents the site, located between Valley Avenue and El Chorro Road, and between Mohr Avenue and Busch Road. A curved arrow points from the site towards the southwest, indicating the direction of travel. The map is labeled with 'VICINITY MAP' and 'NOT TO SCALE' at the bottom.

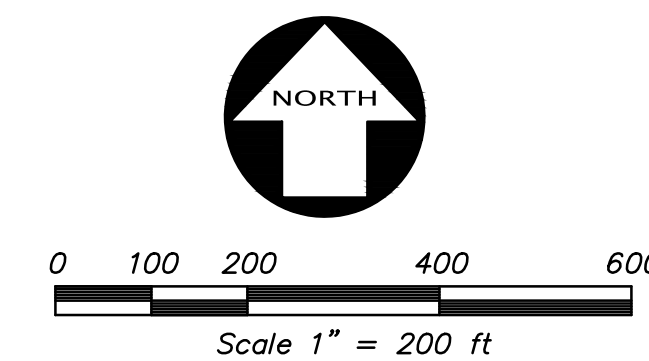

SHEET INDEX

SHEET	DESCRIPTION
-------	-------------

CIVIL	COVER SHEET
C1.1	TOPOGRAPHIC SURVEY
C2.0	PRELIMINARY GRADING – SITE PLAN
C2.1	PRELIMINARY GRADING PLAN – NORTH
C2.2	PRELIMINARY GRADING PLAN – MIDDLE
C2.3	PRELIMINARY GRADING PLAN – SOUTH
C2.4	PRELIMINARY GRADING PLAN – OFFSITE
C3.0	OFF-SITE CONCEPTUAL UTILITY PLAN
C3.1	PRELIMINARY UTILITY PLAN – NORTH
C3.2	PRELIMINARY UTILITY PLAN – MIDDLE
C3.3	PRELIMINARY UTILITY PLAN – SOUTH
C4.1	PRELIMINARY EROSION CONTROL PLAN
ARCHITECTURAL	
A-1	ILLUSTRATED MASTER PLAN & BUILDING TYPE PLAN
A-2	FIRE AND GARBAGE, ALLEYS, OPEN SPACE
A-3	WESTERN EDGE DETAIL, SECTIONS, FENCE
A-4	DESIGN STANDARDS
A-5	COLORS AND MATERIALS
A-6	SINGLE FAMILY DETACHED – 3 BEDROOM
A-7	SINGLE FAMILY DETACHED – 4 BEDROOM
A-8	SMALL LOT TYPE
A-9	TOWNHOUSE TYPE
LANDSCAPE	
L1.01	LANDSCAPE PLAN (NORTH)
L1.02	LANDSCAPE PLAN (MIDDLE)
L1.03	LANDSCAPE PLAN (SOUTH)
L1.04	LANDSCAPE PLANT LIST
L2.01	PLANTING ENLARGEMENTS
L2.02	TYPICAL PRIVATE YARD IMPROVEMENTS

DEVELOPER

USL PLEASANTON LAKES, L.P.
ATTN: STEVE DUNN
400 EAST THIRD AVE. SUITE 500
FOSTER CITY, CA 94404-4805
(650) 571-2200

CIVIL ENGINEER

KIER & WRIGHT CIVIL ENGINEERS & SURVEYORS, INC.
ATTN: STEVE J. HUNN, P.E.
2850 COLLIER CANYON ROAD
LIVERMORE, CA 94551
925-245-8788

LANDSCAPE ARCHITECT

CARDUCCI ASSOCIATES
ATTN: MONTY HILL
555 BEACH STREET FOURTH FLOOR
SAN FRANCISCO, CA 94133
(415) 674-0990

ARCHITECT

TORTI GALLAS & ASSOCIATES
ATTN: NEAL PAYTON
601 WEST 5TH STREET, SUITE 600
LOS ANGELES, CA 90071
(213) 607-0070

GEOTECHNICAL ENGINEER

HALEY & ALDRICH
ATTN: DEAN IWASA
2033 N. MAIN ST.
WALNUT CREEK, CA 94596
(925) 949-1012


I, STEVE J. HUNN, CERTIFY THAT THIS SITE PLAN HAS BEEN PREPARED BY ME OR UNDER MY DIRECTION AND DO ATTEST TO THE ACCURACY OF ALL INFORMATION INDICATED HEREON.

DATE _____



COVER SHEET OF VESTING TENTATIVE MAP 8423 – ARROYO LAGO FOR USL PLEASANTON LAKES, L.P. ALAMEDA COUNTY, CALIFORNIA		 KIER & WRIGHT CIVIL ENGINEERS & SURVEYORS, INC. 2650 Collier Canyon Road Livermore, California 94551 Phone: (925) 245-5738 Fax: (925) 245-5736				NO. REVISION BY NO.		NO. REVISION BY NO.	
DATE FEB. 21, 2018		SCALE 1" = 40'		DESIGNER SJH		JOB NO. A06672-40		SHEET C1.0	
OF 11		SHEET							

Z:\2008\A06672-40\DWG\ENTITLEMENTS\A06672-40-TM-CV.dwg 2-21-18 11:57:10 AM shnm

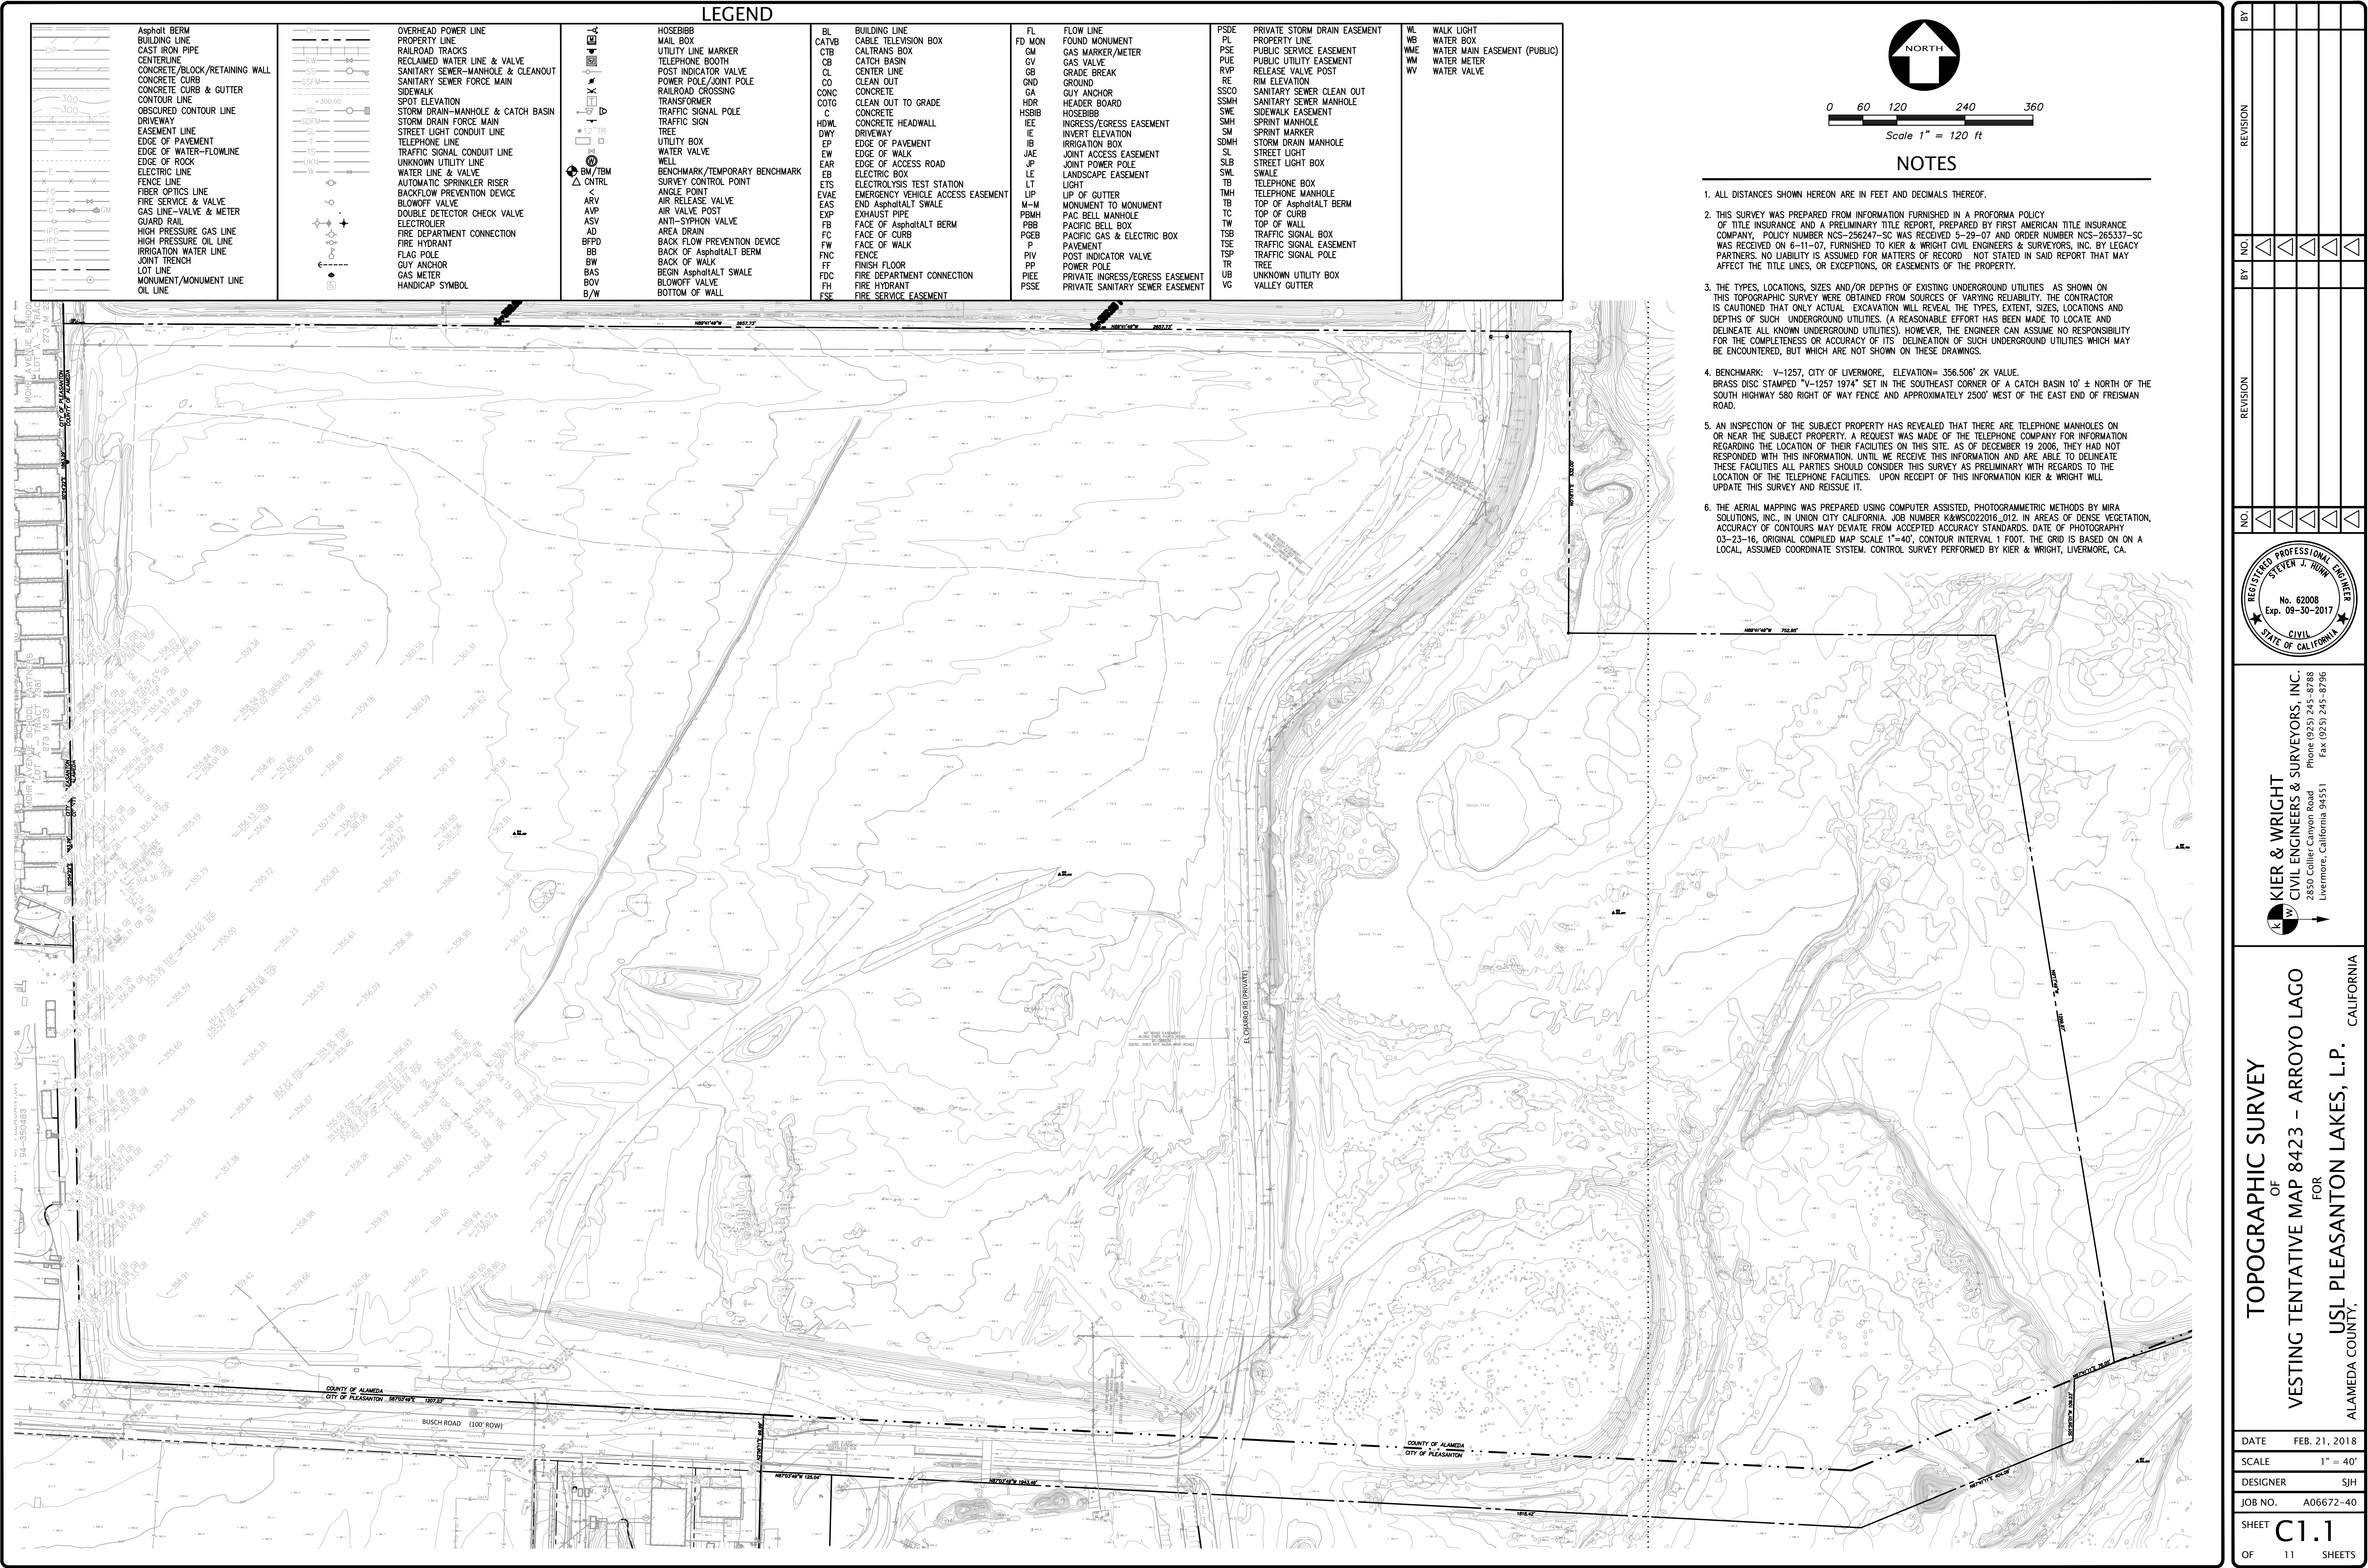

DATE	FEB. 21, 2018
SCALE	1" = 40'
DESIGNER	SIH
JOB NO.	A06672-40
SHEET	C1.1
OF	11 SHEETS

TOPOGRAPHIC SURVEY
OF
VESTING TENTATIVE MAP 8423 - ARROYO LAGO
FOR
USL PLEASANTON LAKES, L.P.
ALAMEDA COUNTY, CALIFORNIA

KIER & WRIGHT
CIVIL ENGINEERS & SURVEYORS, INC.
2850 Collier Canyon Road
Livermore, California 94551
Phone (925) 245-8788
Fax (925) 245-8796

REGISTERED PROFESSIONAL ENGINEER
No. 62008
Exp. 09-30-2017
CIVIL
STATE OF CALIFORNIA

PROPOSED

EXISTING

ASPHALT BERM
BLACK/RETAINING WALL
BUILDING LINE
CONCRETE CURB
CONCRETE CURB & GUTTER
CONTOUR LINE
DRIVEWAY
EDGE OF PAVEMENT
FENCE LINE
LOT LINE
MONUMENT/MONUMENT LINE
PROPERTY LINE
RAINWATER LEADER
SIDEWALK
UTILITY BOX
ELECTROLIER
POWER POLE/JOINT POLE
SPOT ELEVATION
TRAFFIC SIGN
TREE

AD	AD
BW	BW
BAS	BAS
B/W	B/W
BL	BL
CB	CB
COTG	COTG
C	C
HDWL	HDWL
DS	DS
EAS	EAS
FB	FB
FC	FC
FW	FW
FL	FL
GB	GB
GND	GND

AREA DRAIN
BACK OF WALK
BEGIN ASPHALT SWALE
BOTTOM OF WALL
BUILDING LINE
CATCH BASIN
CLEANOUT TO GRADE
CONCRETE
CONCRETE HEADWALL
DOWN SPOUT
END ASPHALT SWALE
FACE OF BERM
FACE OF CURB
FACE OF WALK
FLOW LINE
GRADE BREAK
GROUND

IE
OF
P
RWL
RE
RD
SDMH
SWL
TB
TC
TW
T
TE
WL

INVERT ELEVATION
OVERFLOW
PAVEMENT
RAINWATER LEADER
RIM ELEVATION
ROOF DRAIN
STORM DRAIN MANHOLE
SWALE
TOP OF BERM
TOP OF CURB
TOP OF WALL
TRANSFORMER
TRASH ENCLOSURE
WALK LIGHT


EARTHWORK:

PRELIMINARY EARTHWORK SUMMARIZED BELOW IS BASED ON THE PRELIMINARY GRADING SURFACE FOR THE SUBDIVISION CALCULATED AGAINST THE EXISTING SURFACE:



CUT	2,560 CY
FILL	107,000 CY

STORMWATER QUALITY:





THE EXISTING SITE, AND THE PROPOSED PROJECT, DRAINS TO COPE LAKE. THIS PROJECT PROPOSES TO EMPLOY AN LARGE BIO-RETENTION BASIN FOR STORMWATER QUALITY. THE BASIN WILL BE OFF-LINE OF THE MAIN DRAINAGE CHANNEL, AND USE A DIVERSION STRUCTURE TO DIVERT THE STORMWATER QUALITY DESIGN FLOW TO THE BIORETENTION BASIN. THE MEMPHIS SANITARY FLOW LINE IS LOCATED AT THIS LOCATION. STRUCTURE 277 BEING DIVERTED TO COPE LAKE. THE BIORETENTION BASIN WILL ALSO BE EQUIPPED WITH A FLOW SPREADING DEVICE TO ENSURE EVEN DISTRIBUTION OF THE WATER QUALITY DESIGN FLOW ACROSS THE AREA. THE BASIN SIZE AS SHOWN IS LARGER THAN WHAT WOULD BE REQUIRED BY THE APPROXIMATE METHOD OF 1 ACRE PER 100 ACRES OF DEVELOPMENT, BUT THE SIZE OF THE BASIN SHOWN IS NEARLY THE SAME AS THE 1.7 ACRE SIZE. THE GRADED SWALE MAY SERVE AS A PRE-TREATMENT MEASURE, BUT WILL BE PRIMARILY CONSIDERED CONVEYANCE FOR THE PURPOSES OF STORMWATER QUALITY.

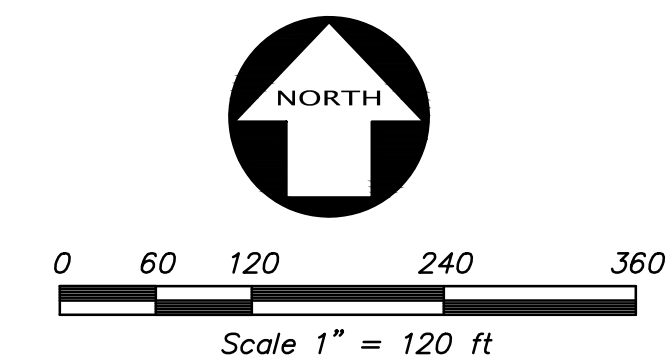[illegible]

Z:\2008\A06672-40\DWG\ENTITLEMENTS\A06672-40-TM-P6.dwg 2-21-18 11:57:24 AM shum

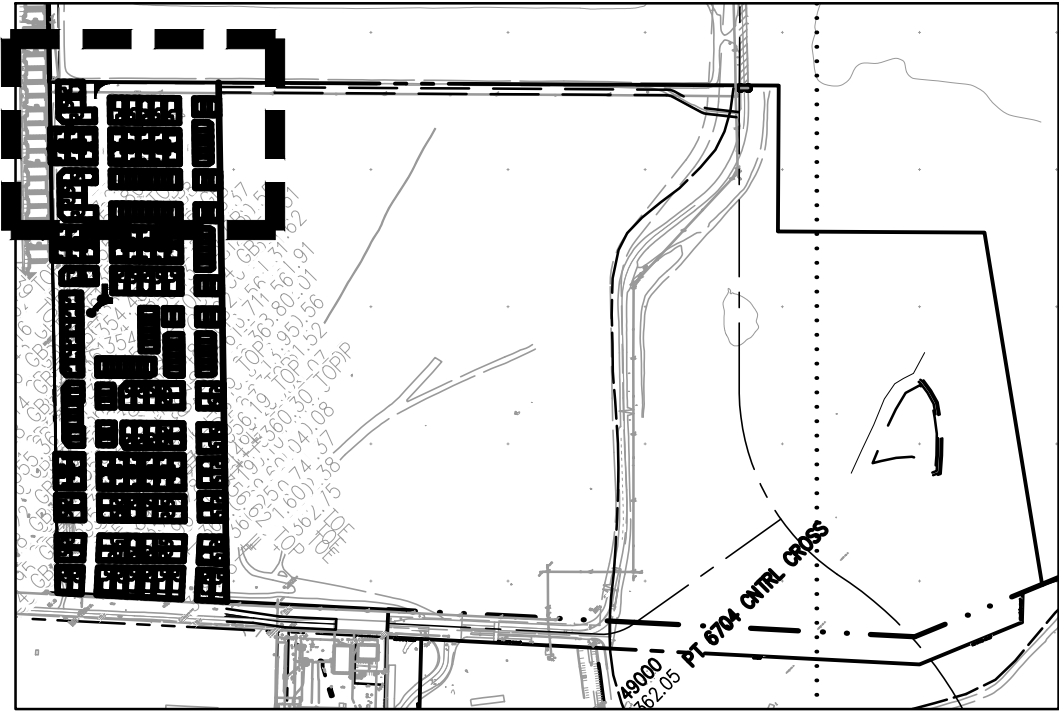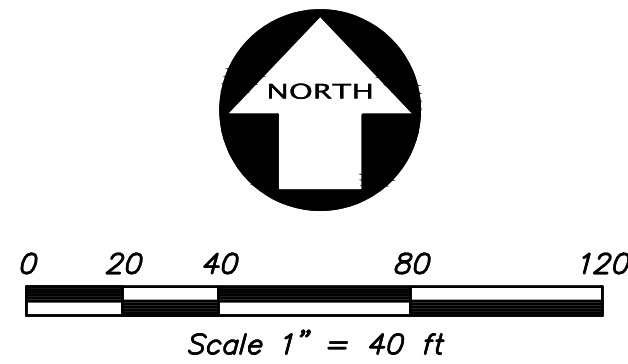



KEY MAP
NOT TO SCALE

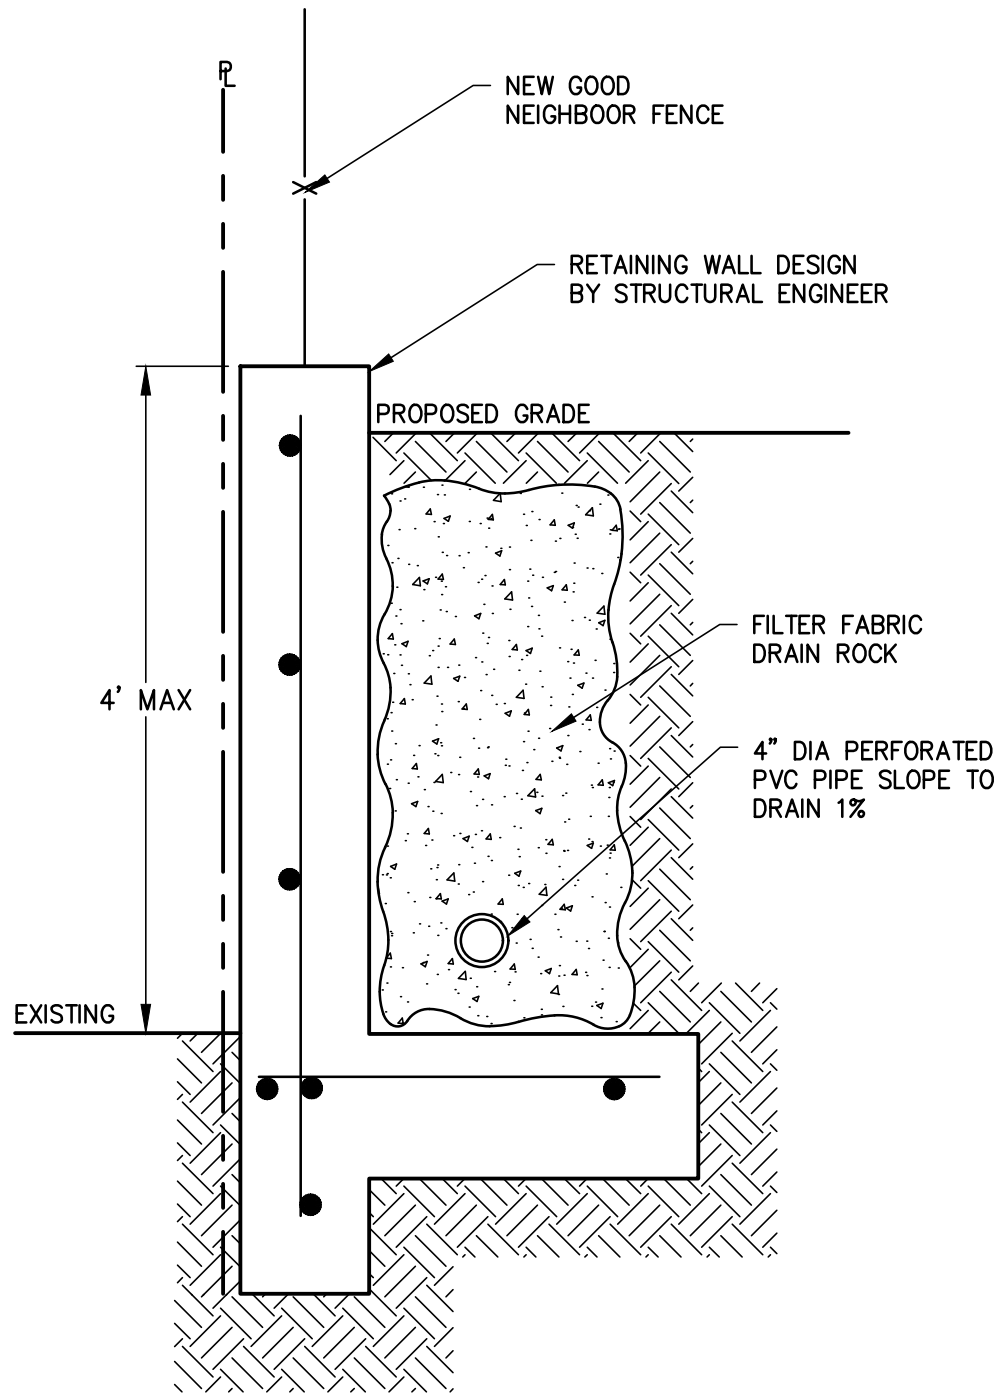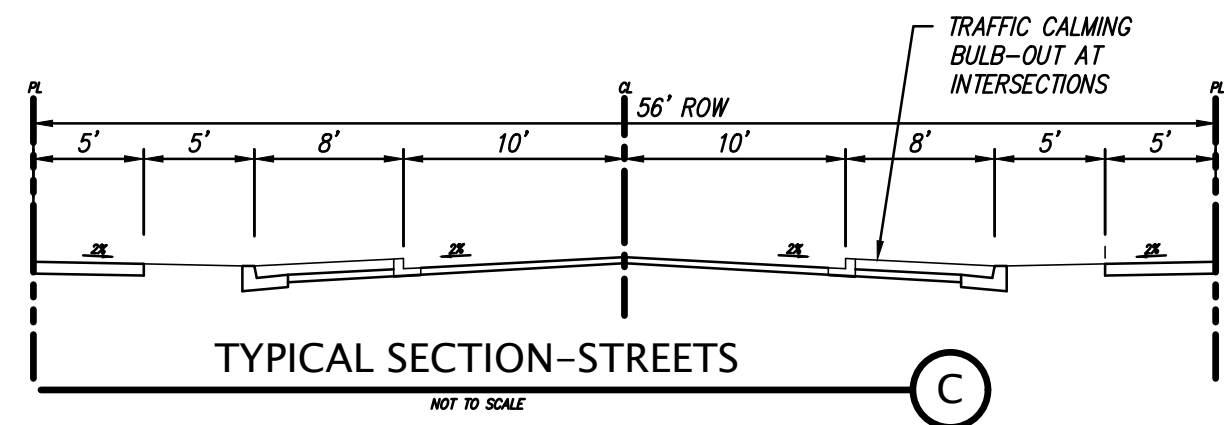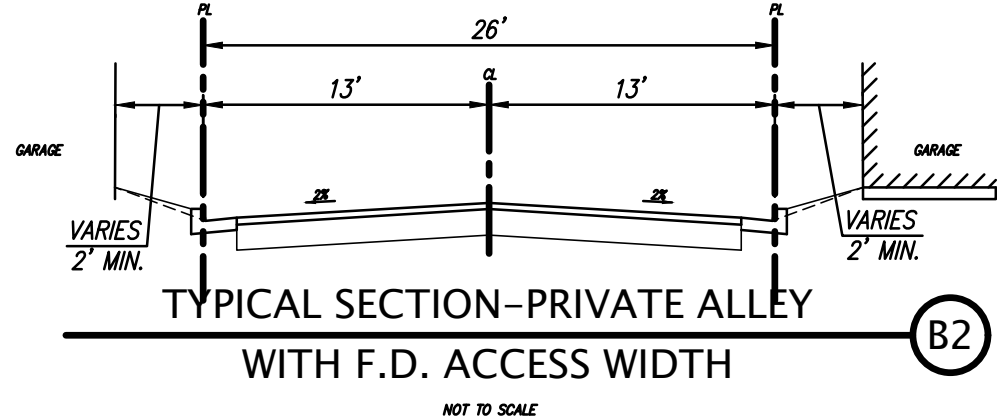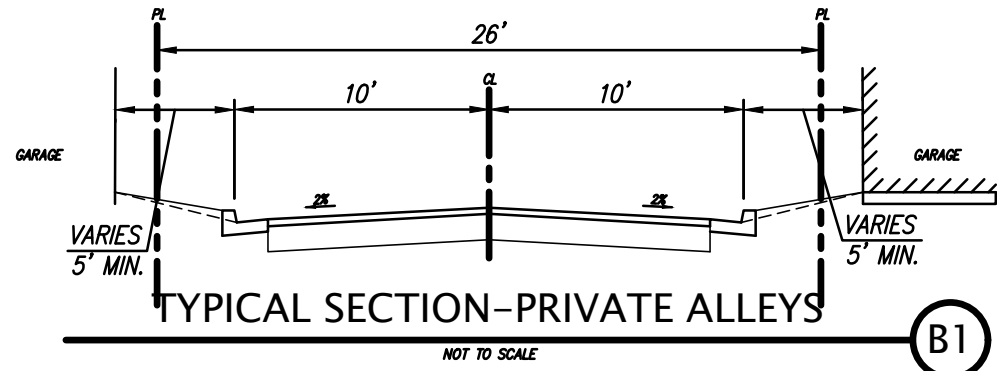





RETAINING WALL - WESTERLY PL
NOT TO SCALE

BY	
REVISION	
NO.	
BY	
REVISION	
NO.	
REGISTERED PROFESSIONAL ENGINEER No. 62008 Exp. 09-30-2017 CIVIL STATE OF CALIFORNIA	
KIER & WRIGHT CIVIL ENGINEERS & SURVEYORS, INC. 2850 Collier Canyon Road Livermore, California 94551 Phone (925) 245-8788 Fax (925) 245-8796	
PRELIMINARY GRADING PLAN - NORTH OF VESTING TENTATIVE MAP 8423 - ARROYO LAGO FOR USL PLEASANTON LAKES, L.P. ALAMEDA COUNTY, CALIFORNIA	
DATE	FEB. 21, 2018
SCALE	1"=40'
DESIGNER	SIH
JOB NO.	A06672-40
SHEET	C2.1
OF	11 SHEETS

Z:\2008\A06672-40\DWG\ENTITLEMENTS\A06672-40-TM-P6.dwg 2-21-18 11:57:34 AM shum

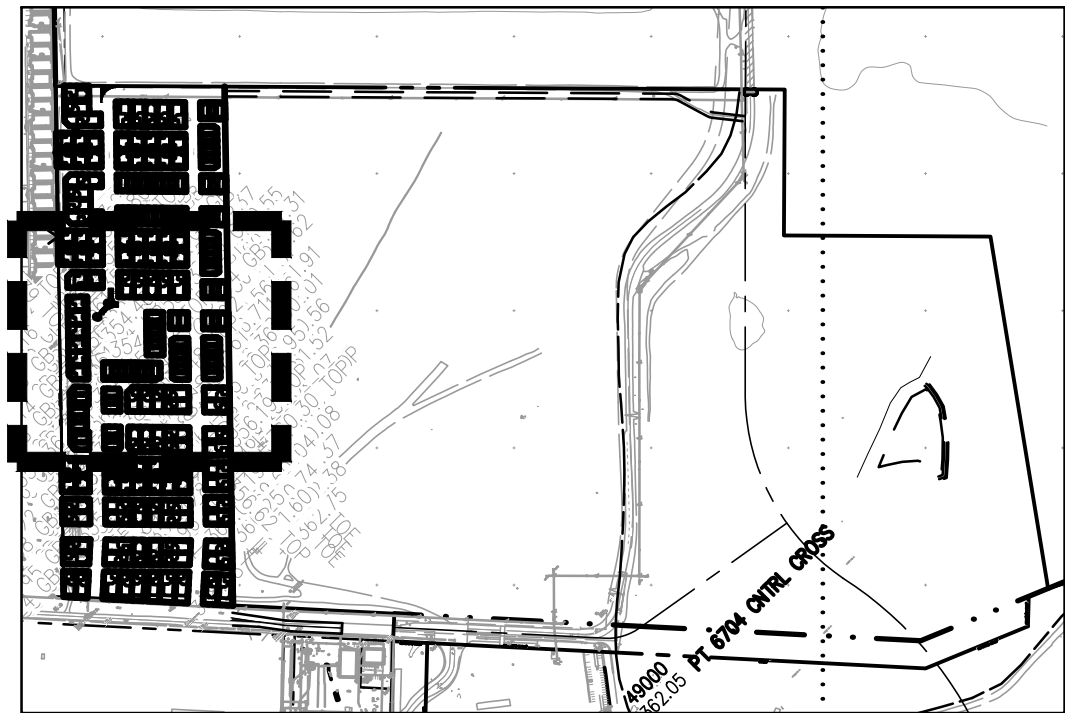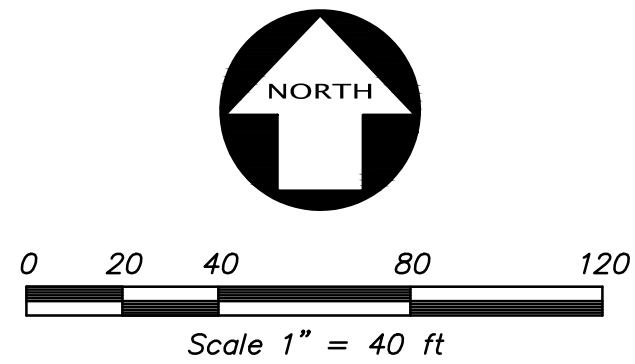



KEY MAP
NOT TO SCALE

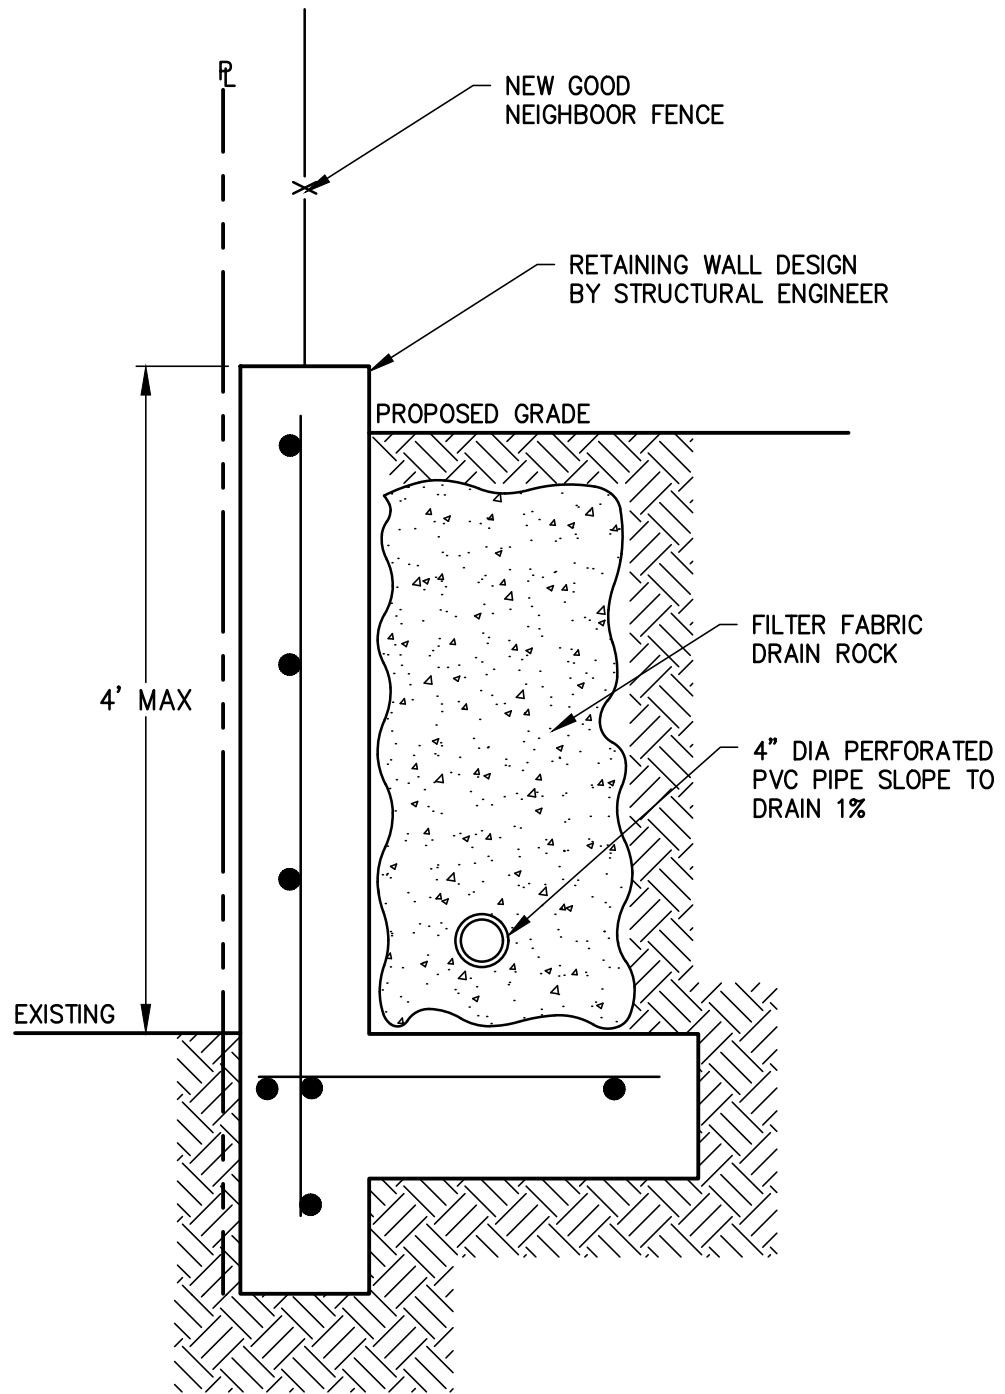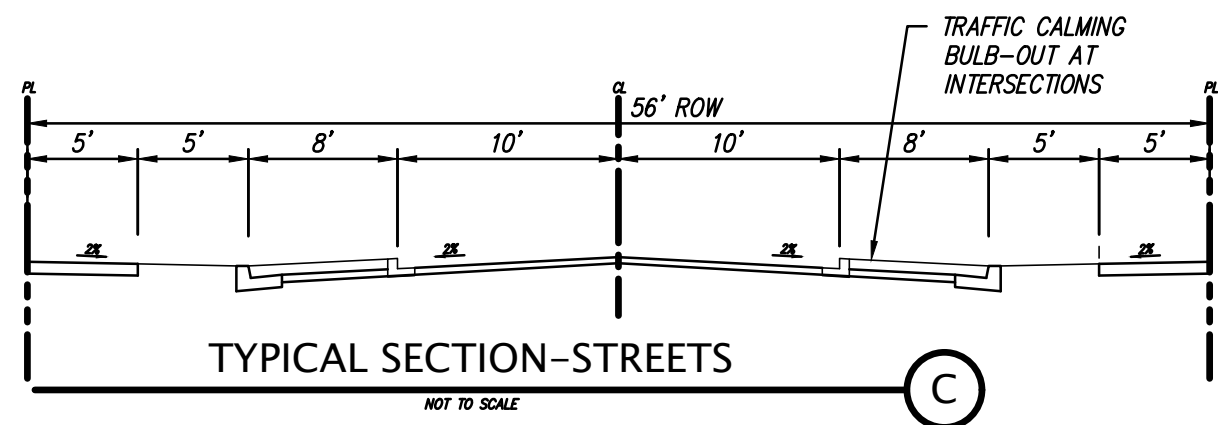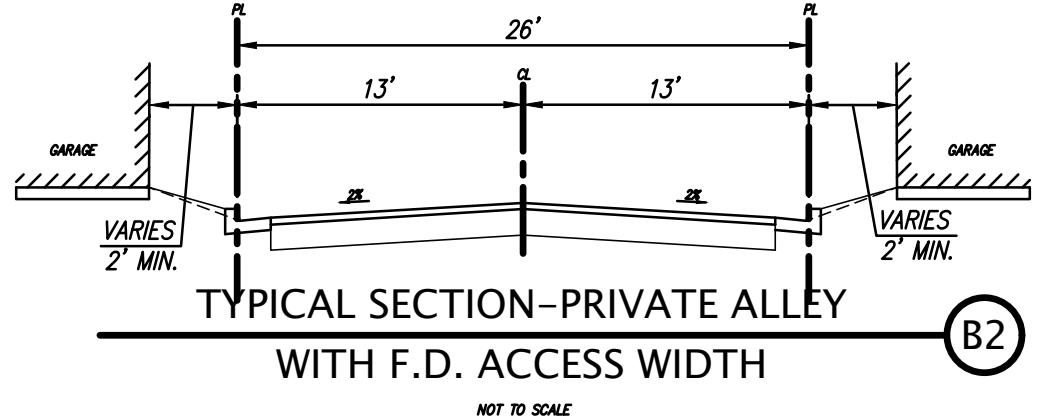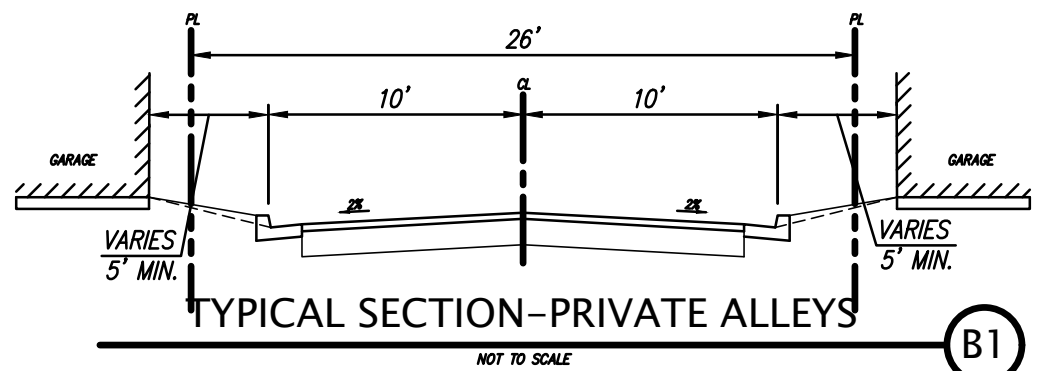


RETAINING WALL - WESTERLY PL
NOT TO SCALE

DATE		FEB. 21, 2018			
SCALE		1" = 40'			
DESIGNER		SJH			
JOB NO.		A06672-40			
SHEET		C2.2			
OF		11		SHEETS	
PRELIMINARY GRADING PLAN – MIDDLE OF VESTING TENTATIVE MAP 8423 – ARROYO LAGO FOR USL PLEASANTON LAKES, L.P. ALAMEDA COUNTY, CALIFORNIA					
 KIER & WRIGHT CIVIL ENGINEERS & SURVEYORS, INC. 2850 Collier Canyon Road Livermore, California 94551 Phone (925) 245-8788 Fax (925) 245-8796 REGISTERED PROFESSIONAL ENGINEER STEVEN J. RUMF No. 62008 Exp. 09-30-2017 CIVIL STATE OF CALIFORNIA					
NO.	REVISION	BY	NO.	REVISION	BY
△		△	△		△
△		△	△		△
△		△	△		△
△		△	△		△
△		△	△		△

Z:\2008\A06672-40\DWG\ENTITLEMENTS\A06672-40-TL-P6.dwg 2-21-18 11:57:44 AM shum




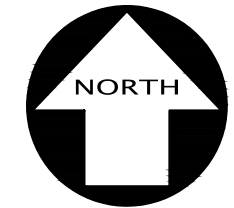
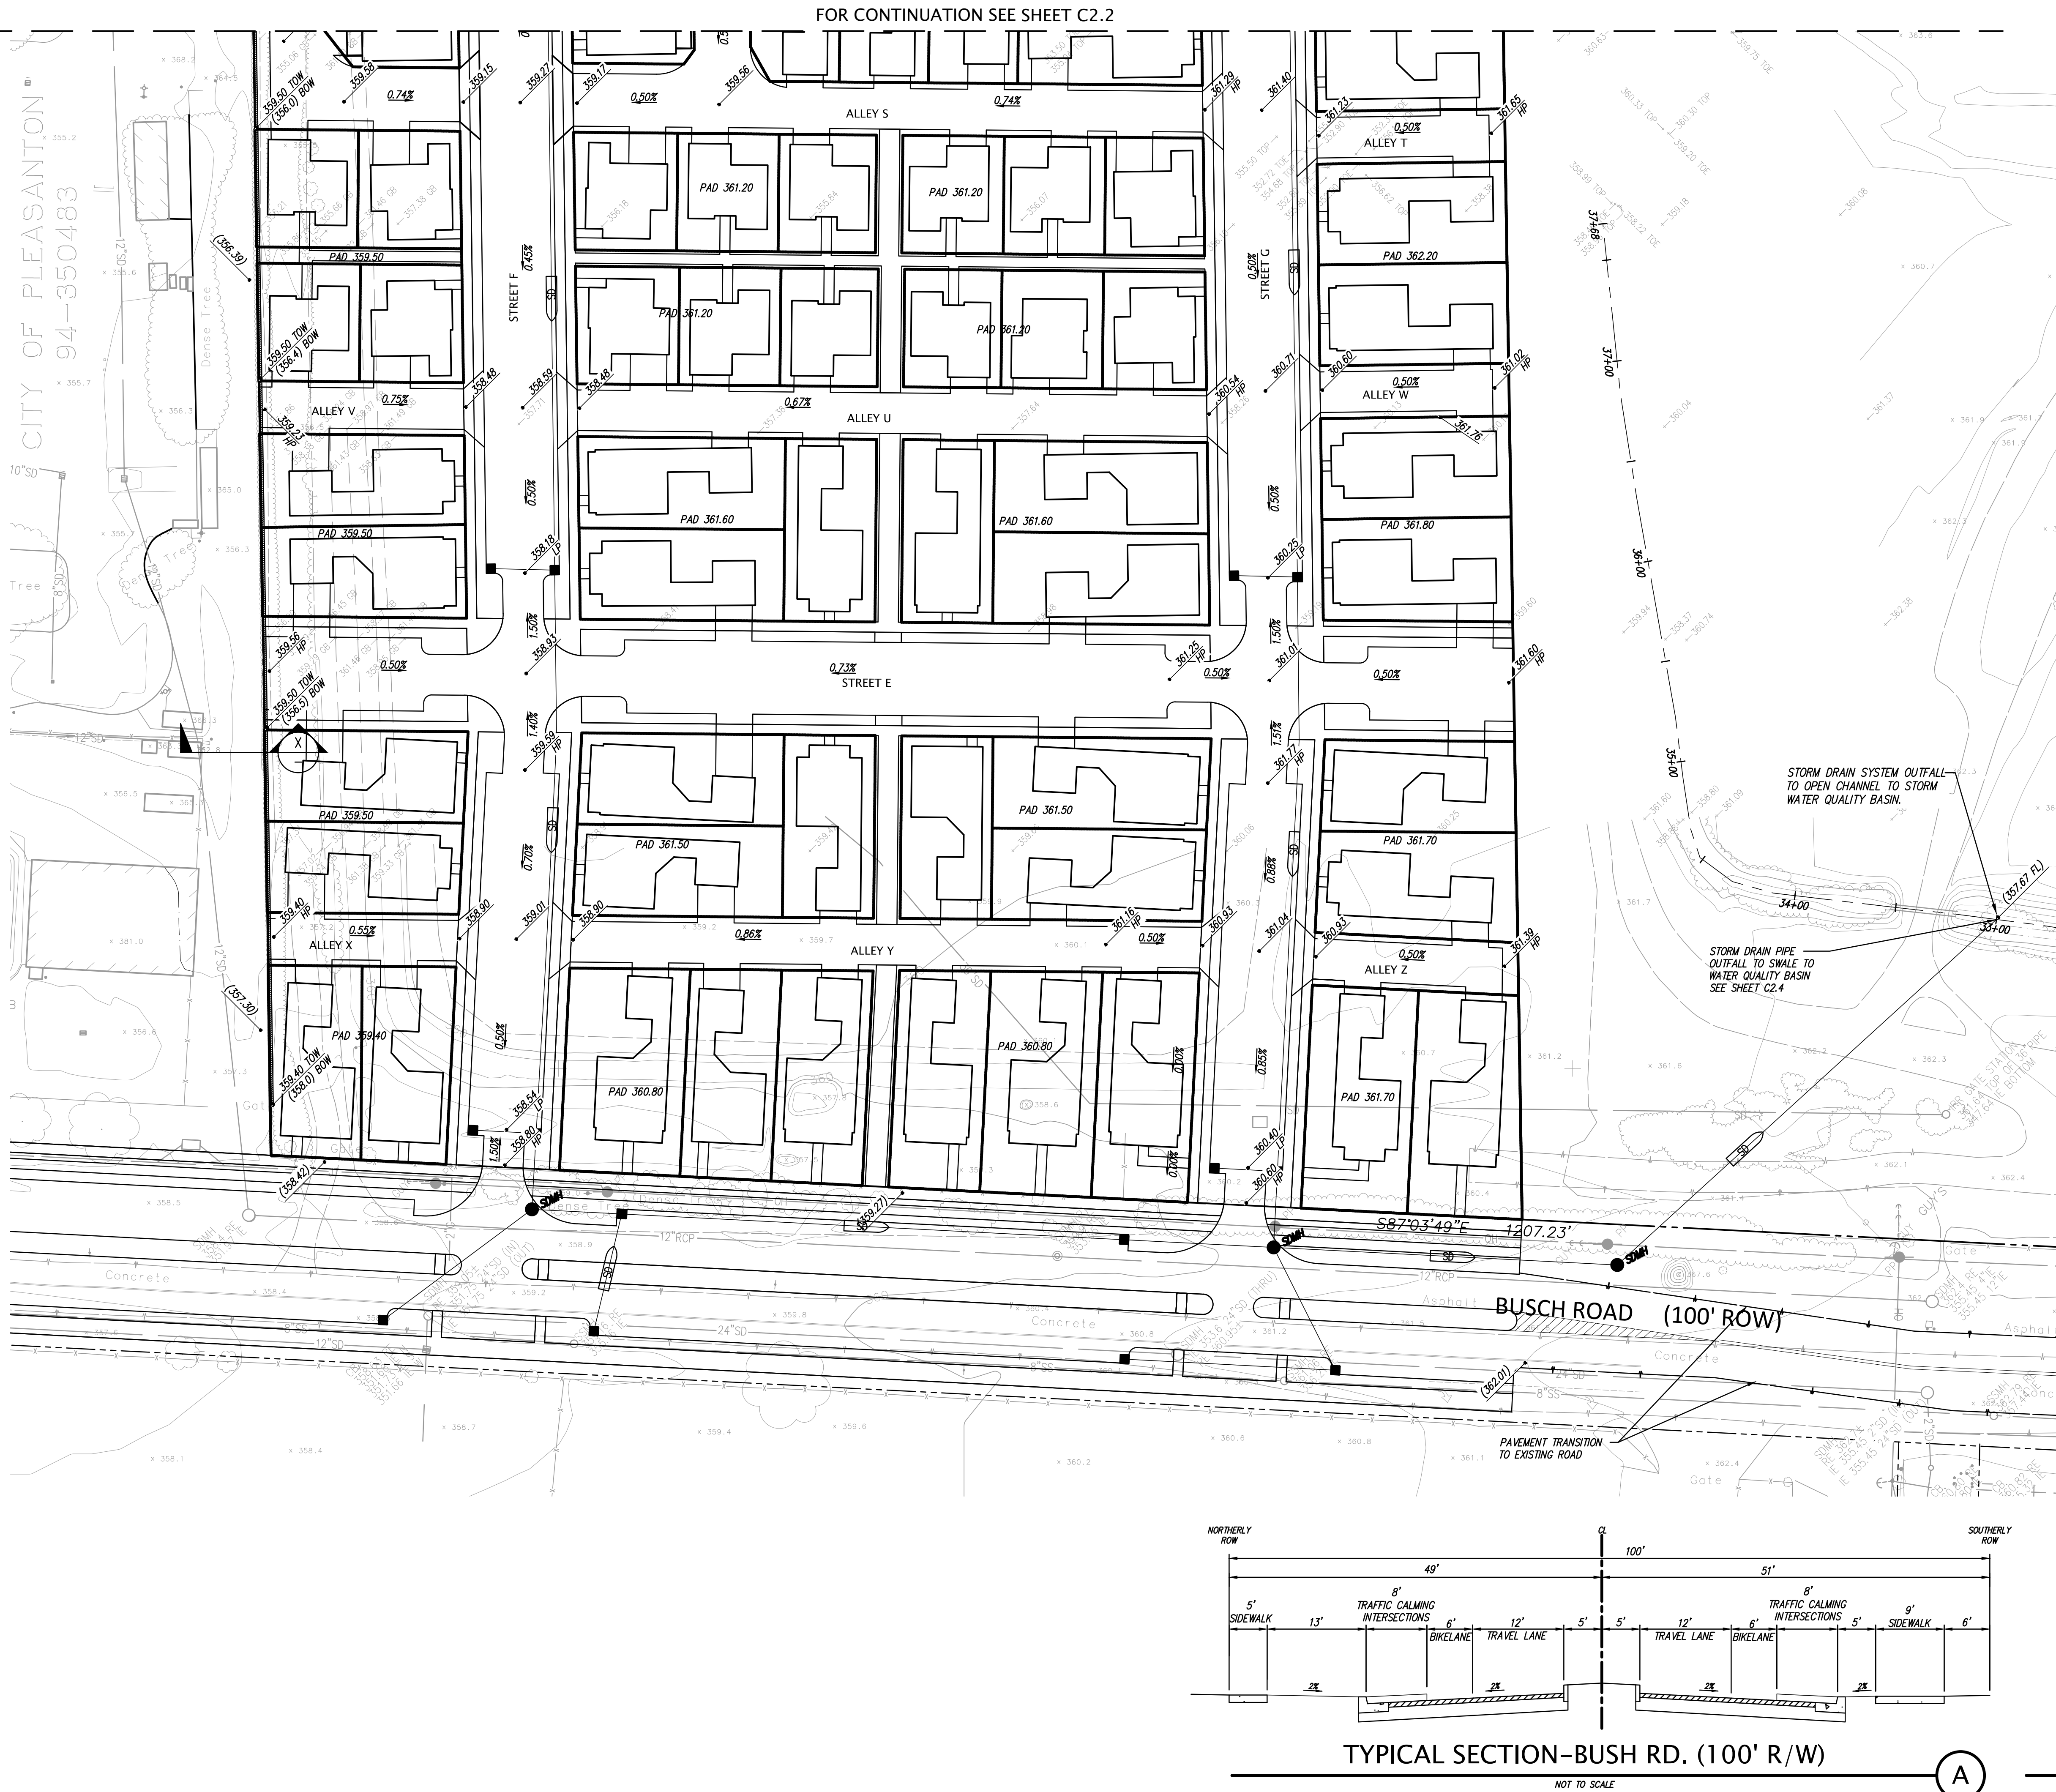


0 20 40 80 120
Scale 1" = 40 ft

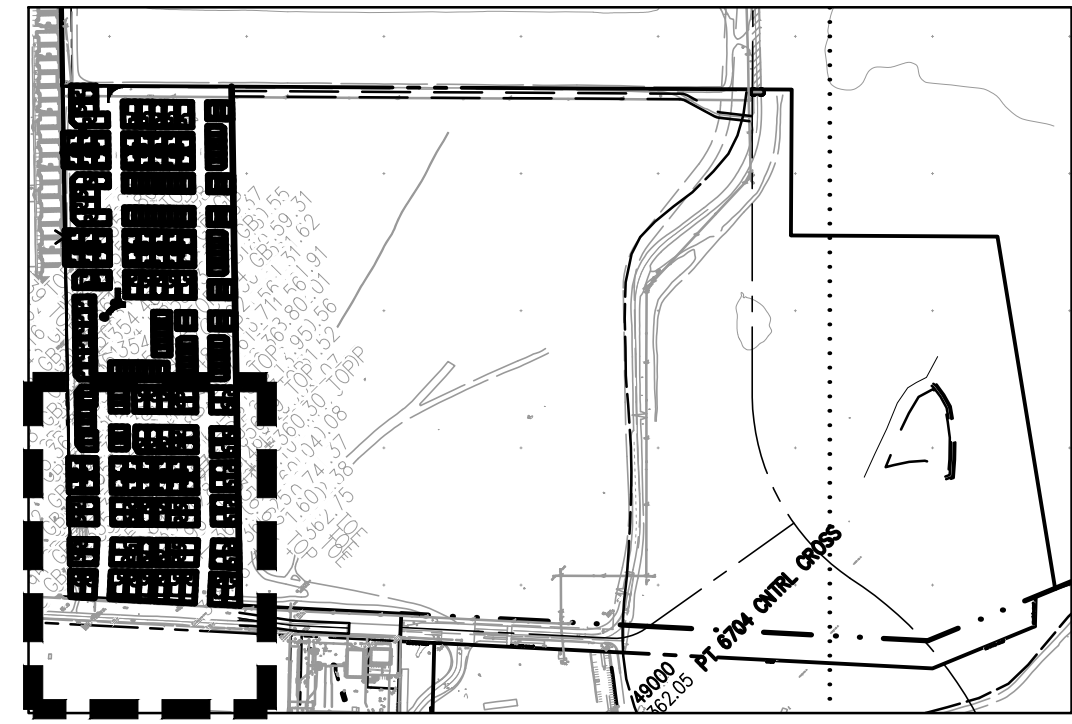


KEY MAP


NOT TO SCALE

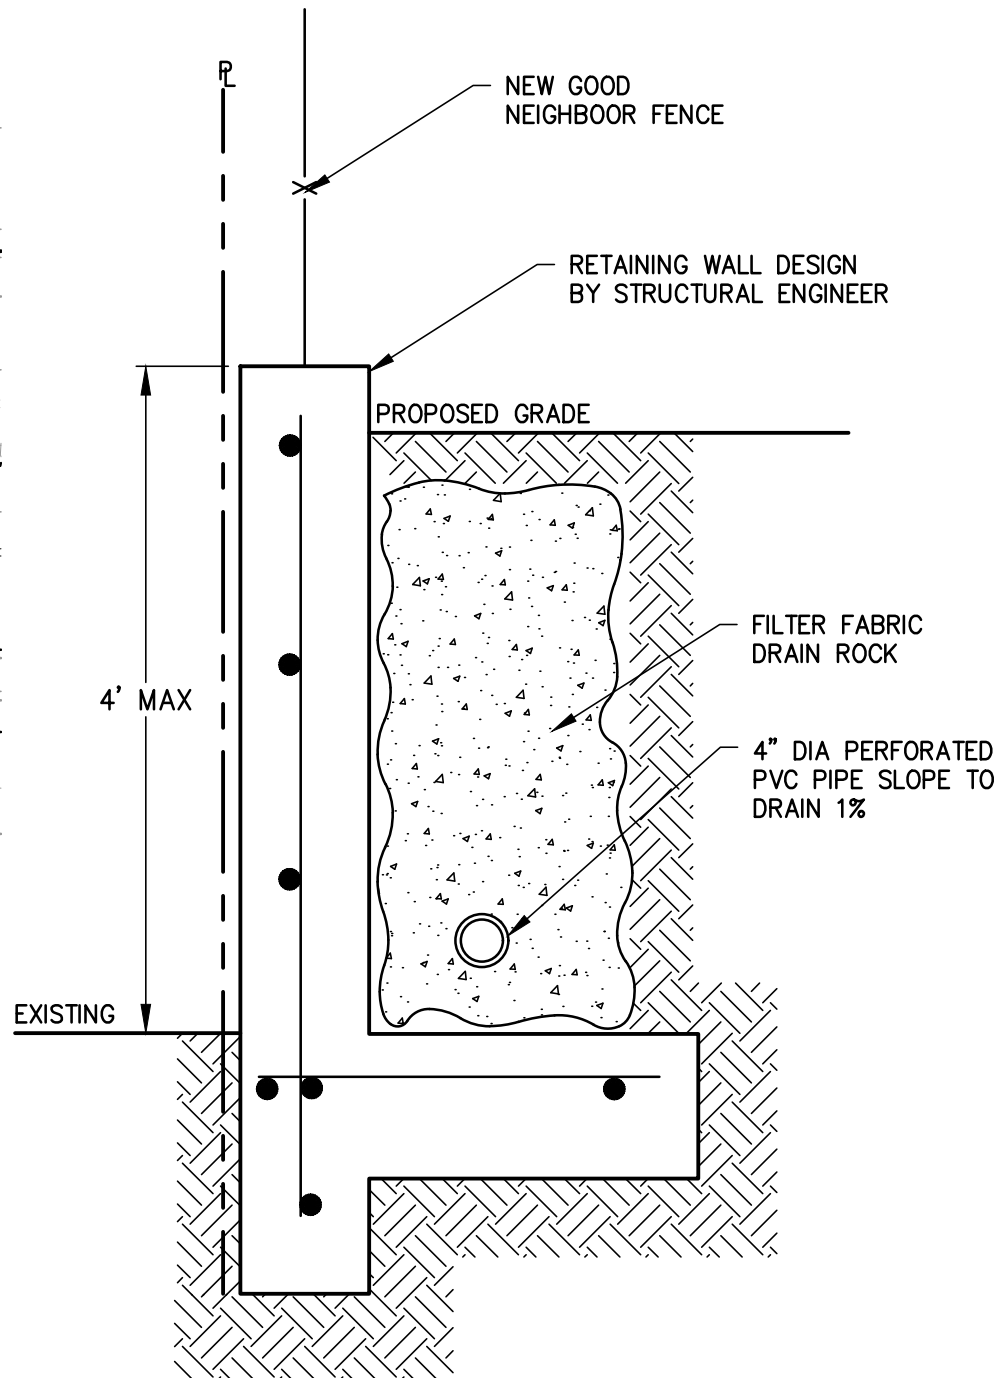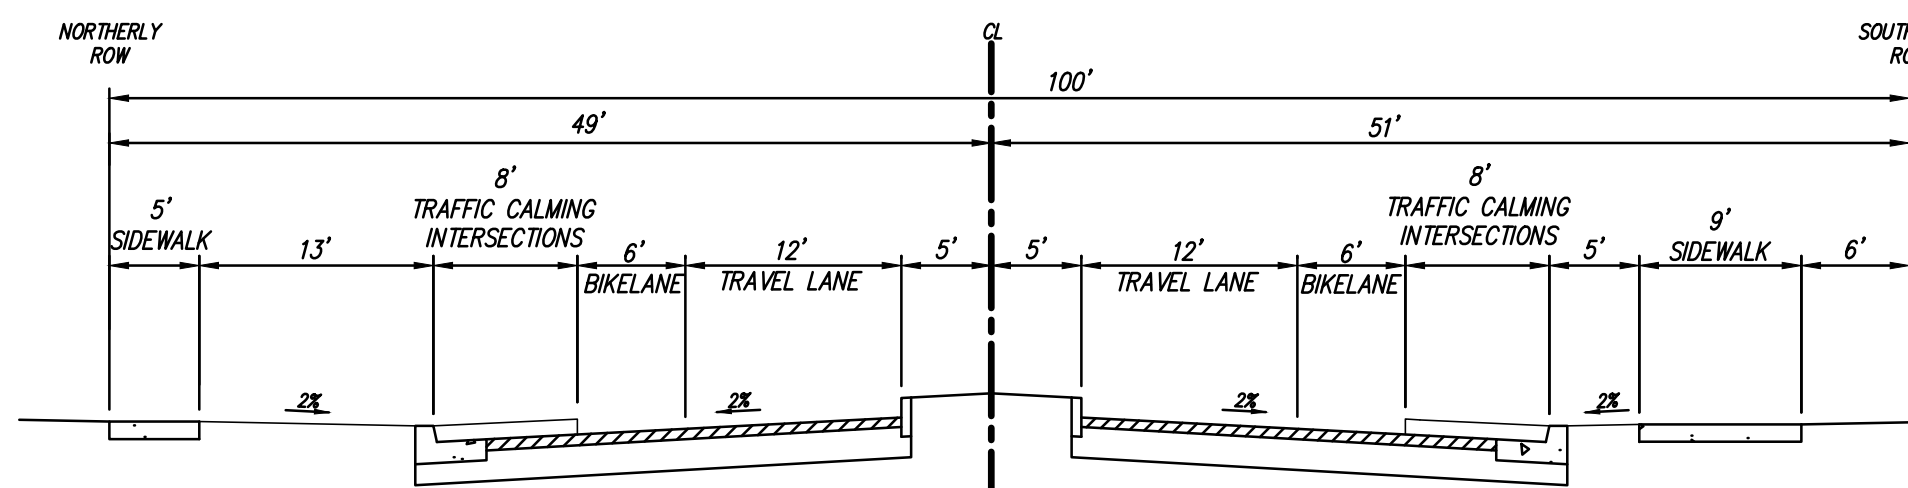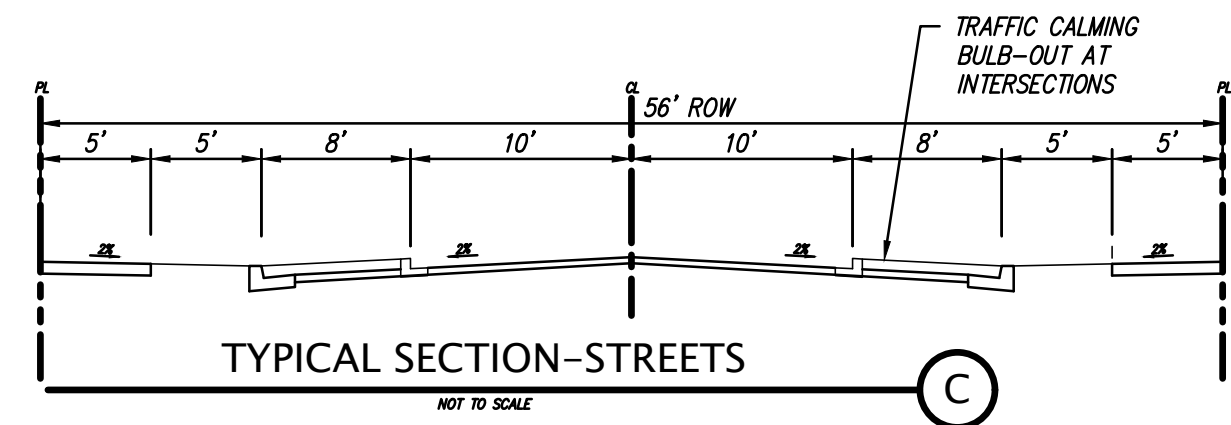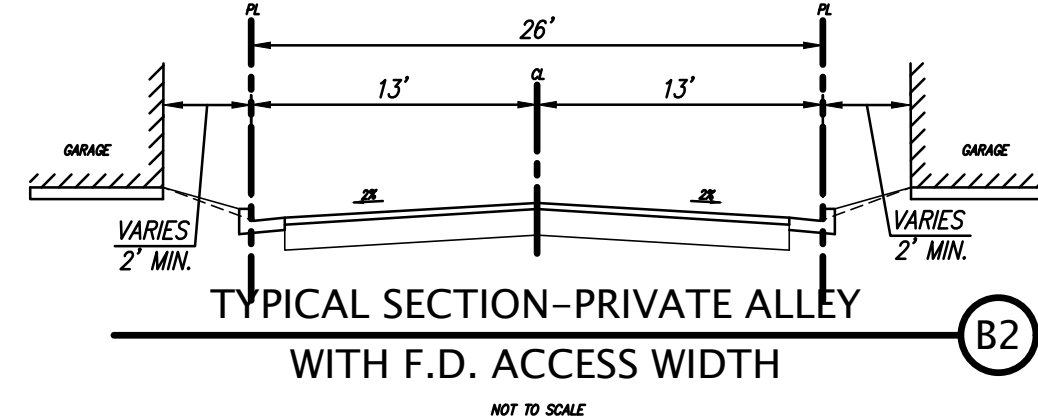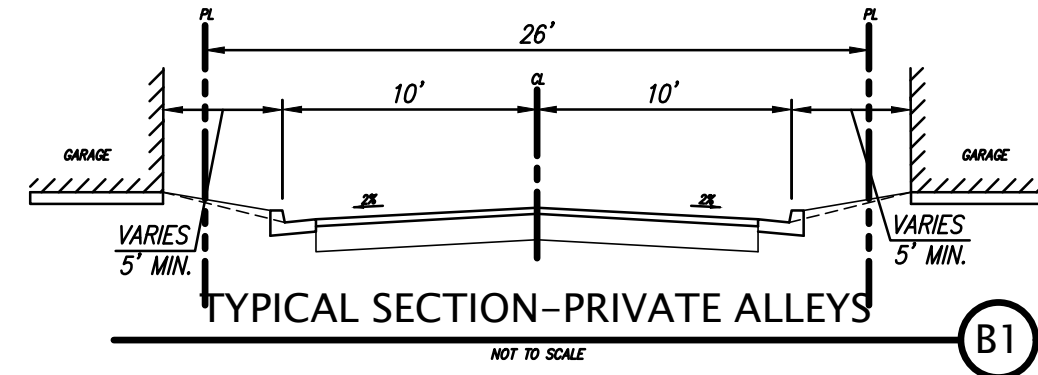

BY	
REVISION	
NO.	
BY	
REVISION	
NO.	
REGISTERED PROFESSIONAL ENGINEER No. 62008 Exp. 09-30-2017 CIVIL STATE OF CALIFORNIA	
KIER & WRIGHT CIVIL ENGINEERS & SURVEYORS, INC. 2850 Collier Canyon Road Livermore, California 94551 Phone (925) 245-8788 Fax (925) 245-8796	
PRELIMINARY GRADING PLAN - SOUTH OF VESTING TENTATIVE MAP 8423 - ARROYO LAGO FOR USL PLEASANTON LAKES, L.P. ALAMEDA COUNTY, CALIFORNIA	
DATE	FEB. 21, 2018
SCALE	1" = 40'
DESIGNER	SIH
JOB NO.	A06672-40
SHEET	C2.3
OF	11 SHEETS

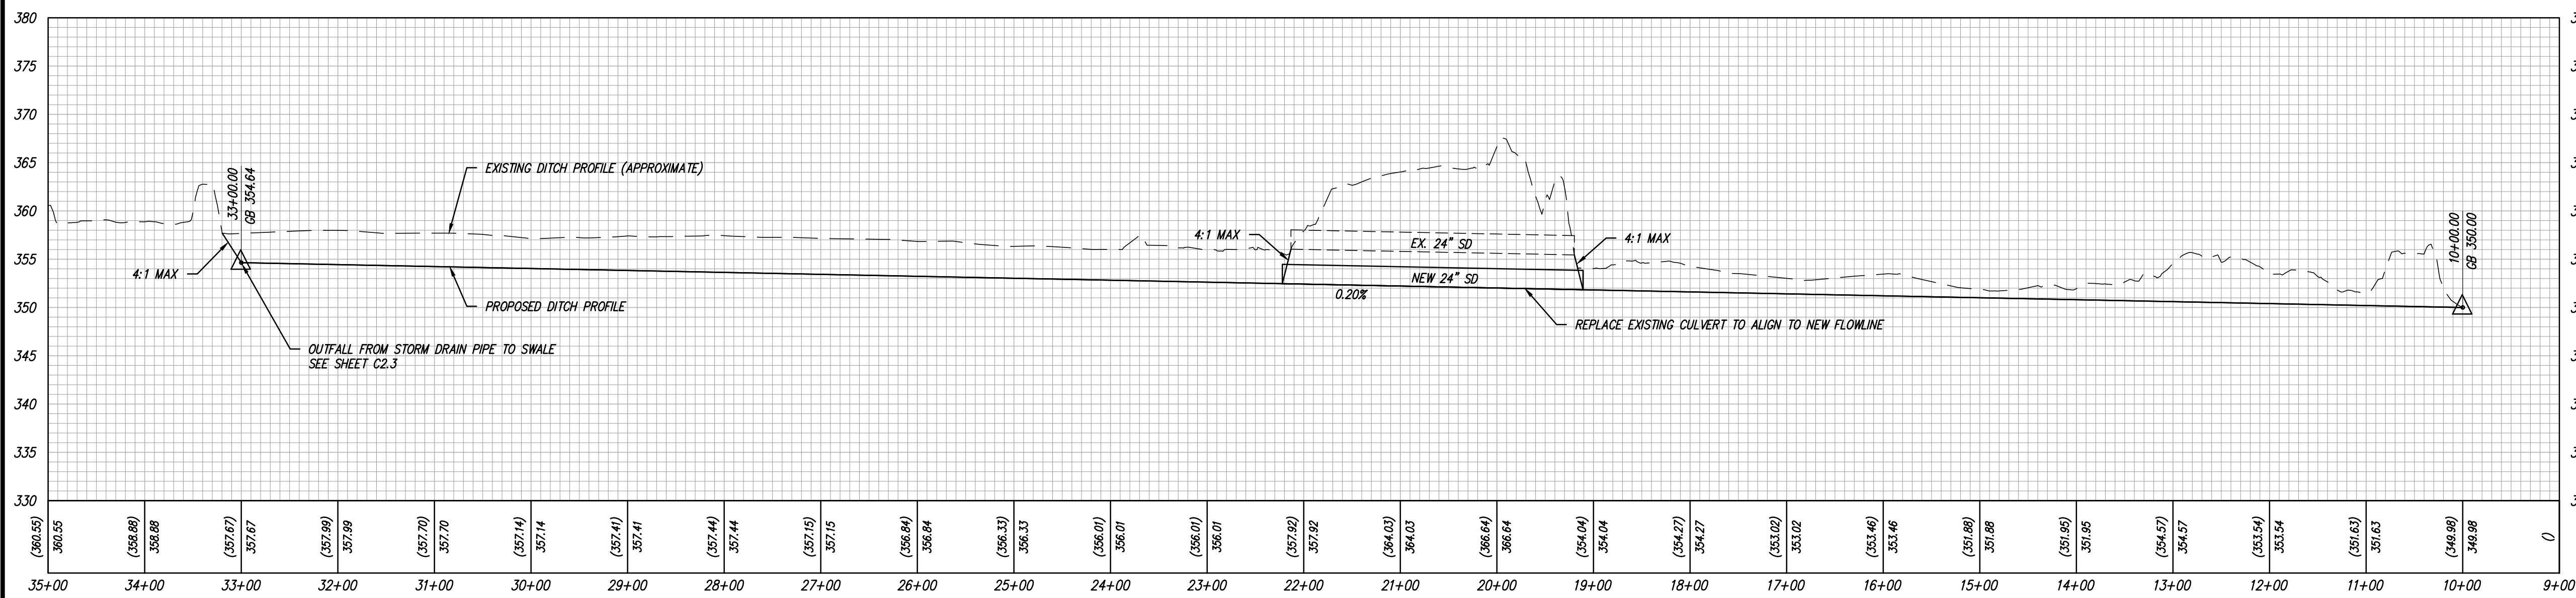

PROFILE
1" = 40' HORIZ.
1" = 4' VERT.

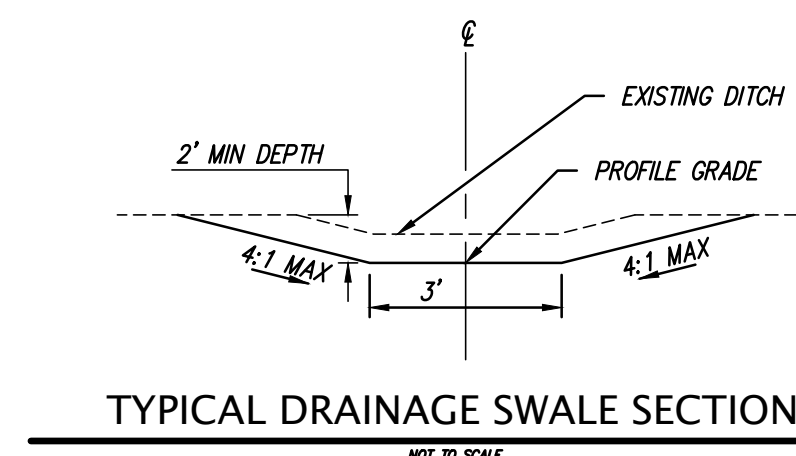


BY		REVISION	
NO.	BY	NO.	BY

REGISTERED PROFESSIONAL ENGINEER
No. 62008
Exp. 09-30-2017
CIVIL
STATE OF CALIFORNIA

KIER & WRIGHT
CIVIL ENGINEERS & SURVEYORS, INC.
2830 Collier Canyon Road
Livermore, California 94551
Phone (925) 245-8788
Fax (925) 245-8796

PRELIMINARY GRADING PLAN - OFFSITE
OF
VESTING TENTATIVE MAP 8423 - ARROYO LAGO
FOR
USL PLEASANTON LAKES, L.P.
ALAMEDA COUNTY, CALIFORNIA



DATE	FEB. 21, 2018
SCALE	1" = 100'
DESIGNER	SIH
JOB NO.	A06672-40
SHEET	C2.4
OF	11 SHEETS

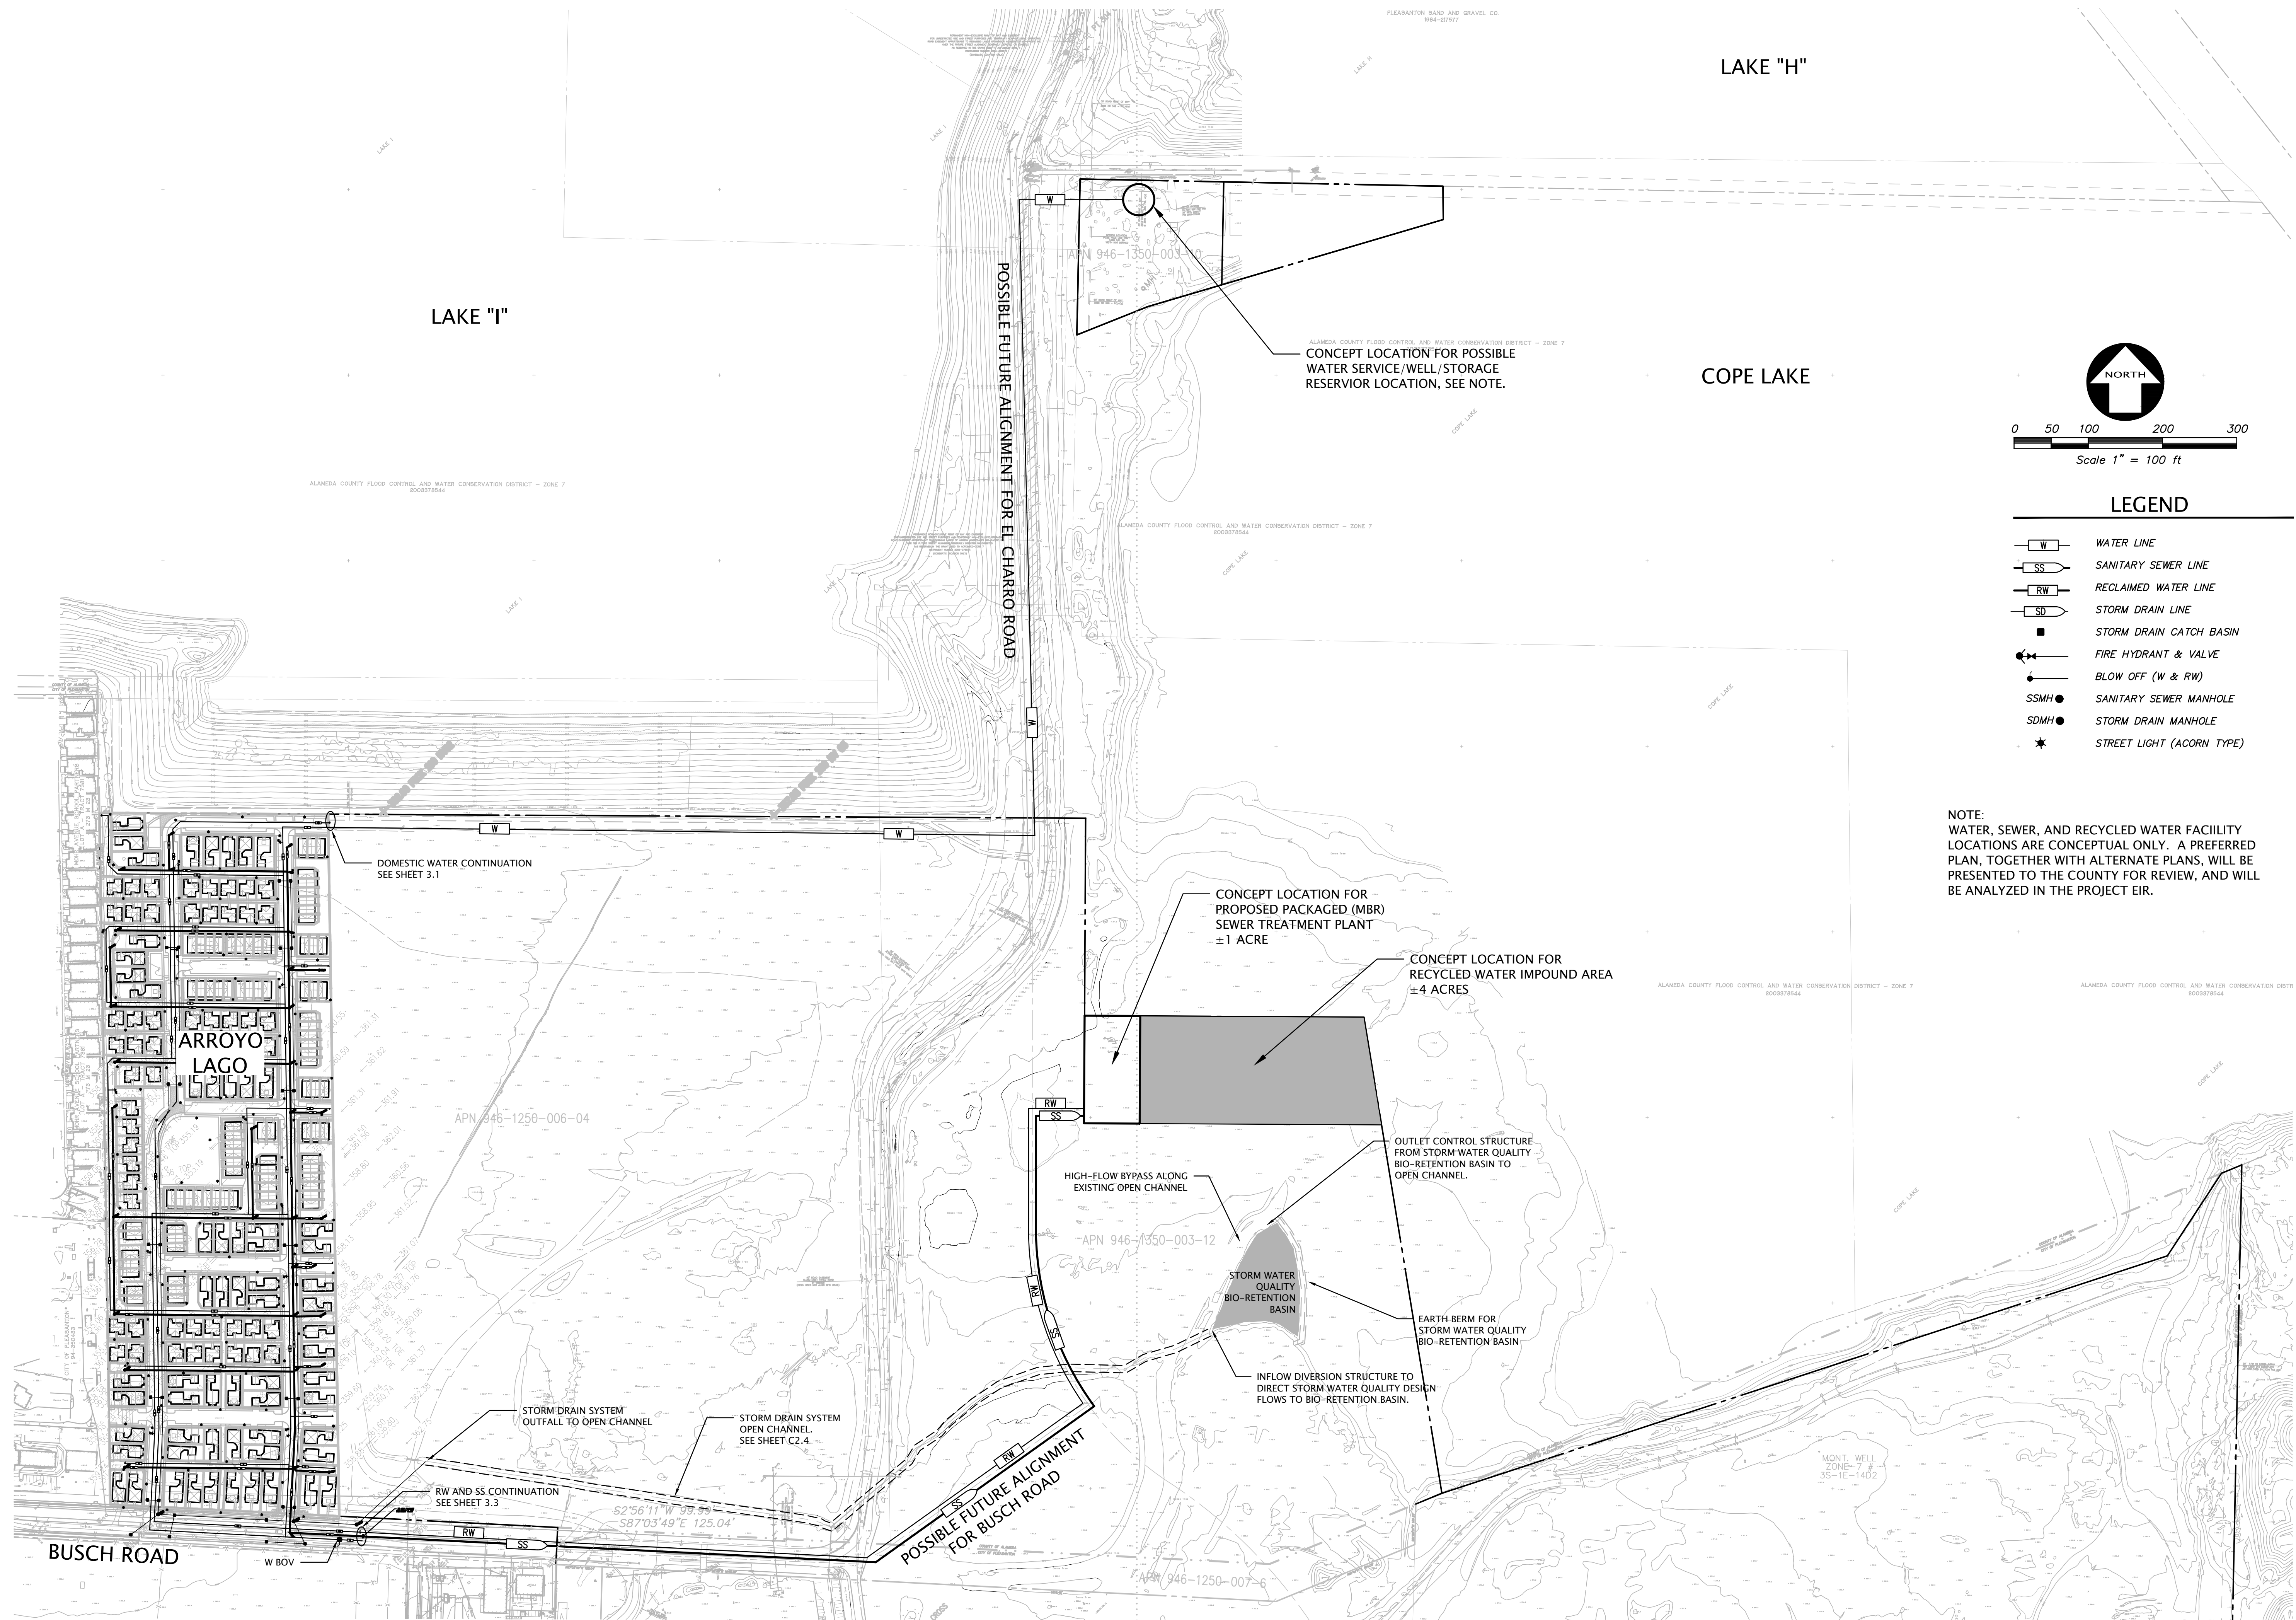[illegible]

Z:\2008\A06672-40\DWG\ENTITLEMENTS\A06672-40-TM-RUP.dwg 2-21-18 11:58:10 AM shum



FOR CONTINUATION SEE SHEET C3.2

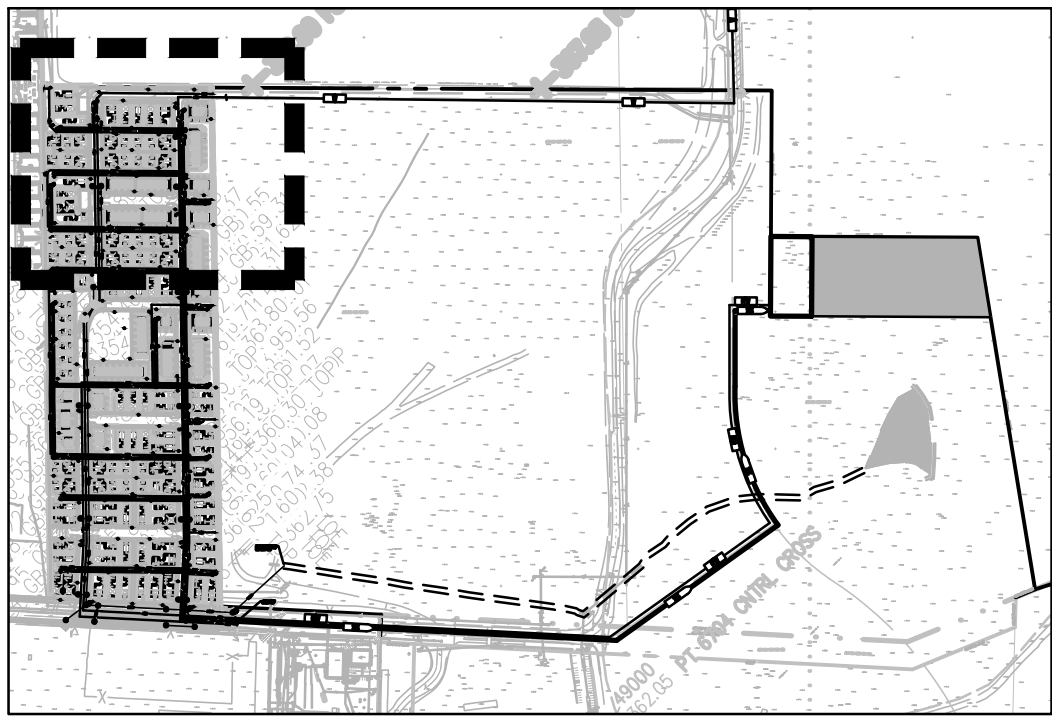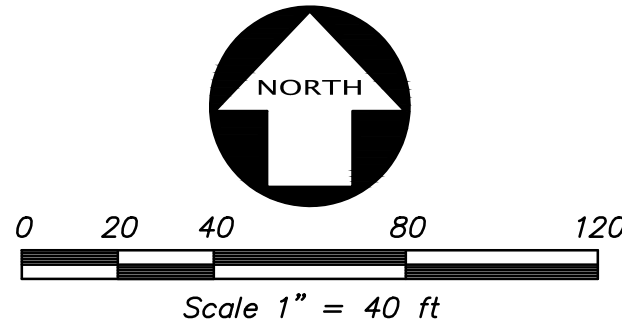

KEY MAP
NOT TO SCALE

LEGEND

- W WATER LINE
- SS SANITARY SEWER LINE
- RW RECLAIMED WATER LINE
- SD STORM DRAIN LINE
- Storm Drain Catch Basin
- Fire Hydrant & Valve
- Blow Off (W & RW)
- SSMH SANITARY SEWER MANHOLE
- SDMH STORM DRAIN MANHOLE
- Star Street Light (Acorn Type)

DATE		FEB. 21, 2018	
SCALE		1" = 40'	
DESIGNER		SIH	
JOB NO.		A06672-40	
SHEET		C3.1	
OF		11 SHEETS	


BY	REVISION	NO.	BY	REVISION	NO.

REGISTERED PROFESSIONAL ENGINEER
No. 62008
Exp. 09-30-2017
CIVIL
STATE OF CALIFORNIA

KIER & WRIGHT
CIVIL ENGINEERS & SURVEYORS, INC.
2850 Collier Canyon Road
Livermore, California 94551
Phone (925) 245-8788
Fax (925) 245-8796



PRELIMINARY UTILITY PLAN – NORTH
OF
VESTING TENTATIVE MAP 8423 – ARROYO LAGO
FOR
USL PLEASANTON LAKES, L.P.
ALAMEDA COUNTY, CALIFORNIA

Z:\2008\A06672-40\DWG\ENTITLEMENTS\A06672-40-TM-RUP.dwg 2-21-18 11:58:15 AM shum

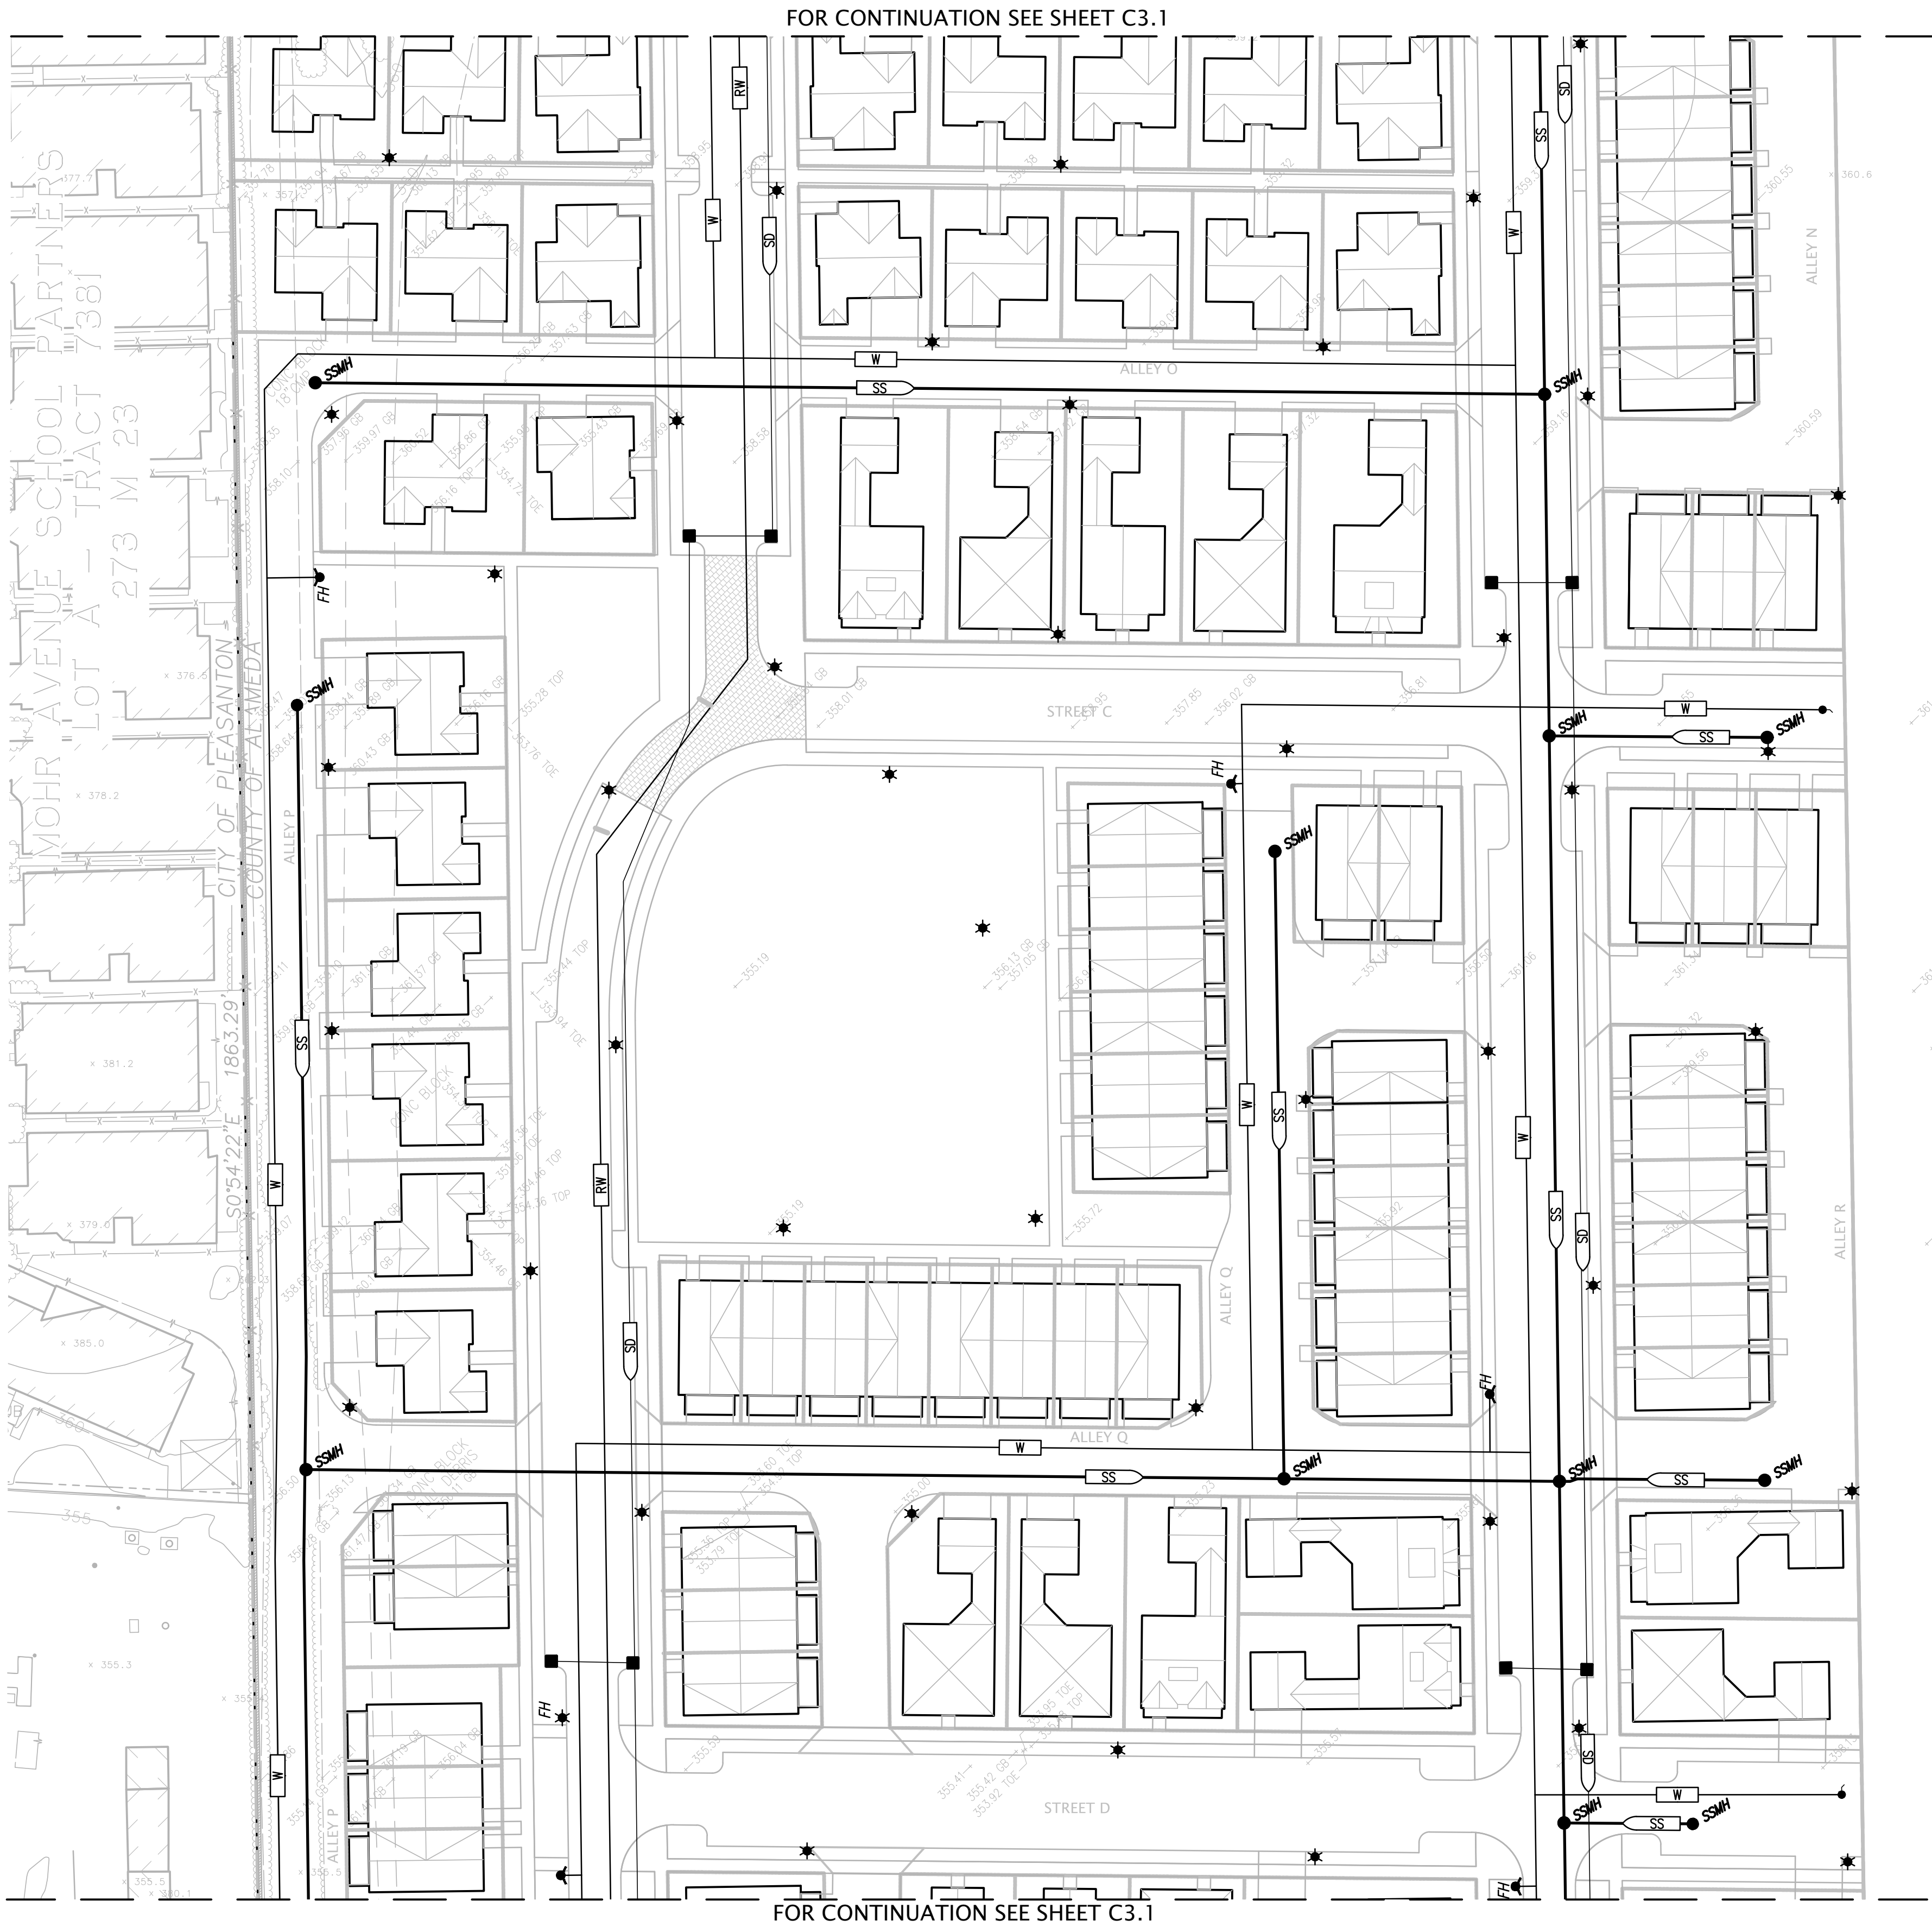

FOR CONTINUATION SEE SHEET C3.1

FOR CONTINUATION SEE SHEET C3.1

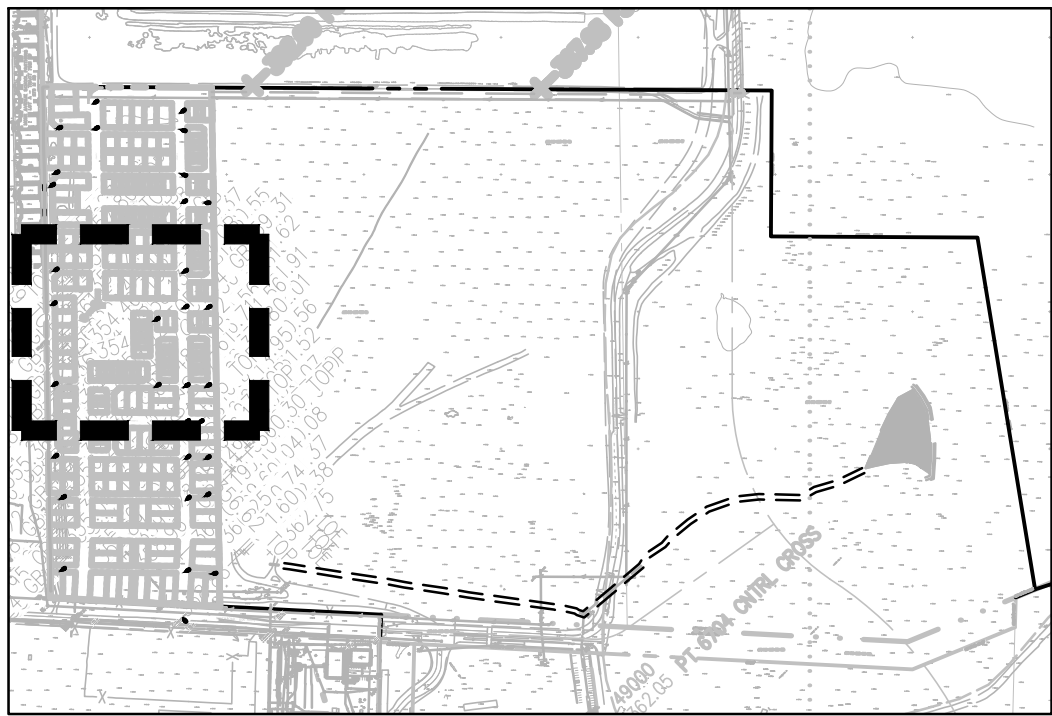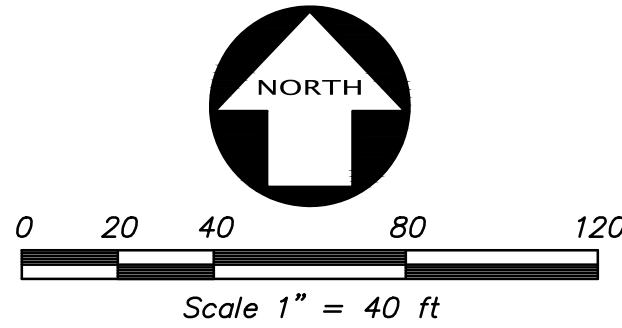

KEY MAP
NOT TO SCALE

LEGEND

- W WATER LINE
- SS SANITARY SEWER LINE
- RW RECLAIMED WATER LINE
- SD STORM DRAIN LINE
- STORM DRAIN CATCH BASIN
- FIRE HYDRANT & VALVE
- BLOW OFF (W & RW)
- SSMH SANITARY SEWER MANHOLE
- SDMH STORM DRAIN MANHOLE
- ★ STREET LIGHT (ACORN TYPE)



DATE	FEB. 21, 2018
SCALE	1" = 40'
DESIGNER	SIH
JOB NO.	A06672-40
SHEET	C3.2
OF	11 SHEETS

NO.	BY	REVISION	BY	REVISION
1				
2				
3				
4				
5				

KIER & WRIGHT
CIVIL ENGINEERS & SURVEYORS, INC.
2850 Collier Canyon Road
Livermore, California 94551
Phone (925) 245-8788
Fax (925) 245-8796
No. 62008
Exp. 09-30-2017
CIVIL
STATE OF CALIFORNIA

PRELIMINARY UTILITY PLAN - MIDDLE
OF
VESTING TENTATIVE MAP 8423 - ARROYO LAGO
FOR
USL PLEASANTON LAKES, L.P.
ALAMEDA COUNTY, CALIFORNIA

Z:\2008\A06672-40\DWG\ENTITLEMENTS\A06672-40-TM-RUP.dwg 2-21-18 11:58:21 AM shum

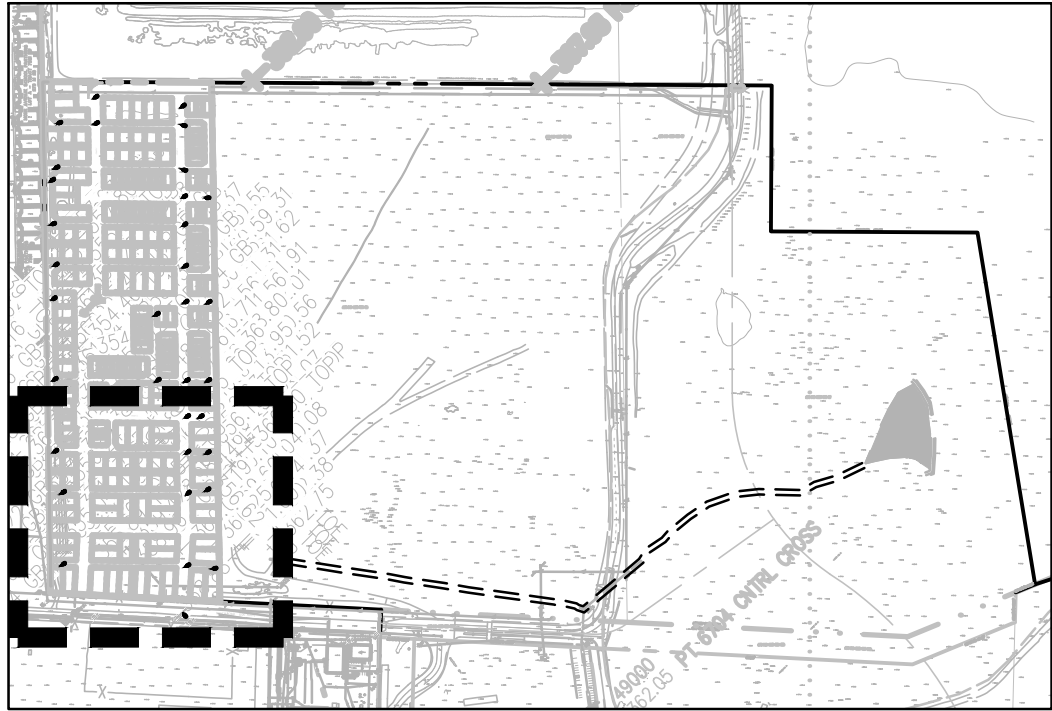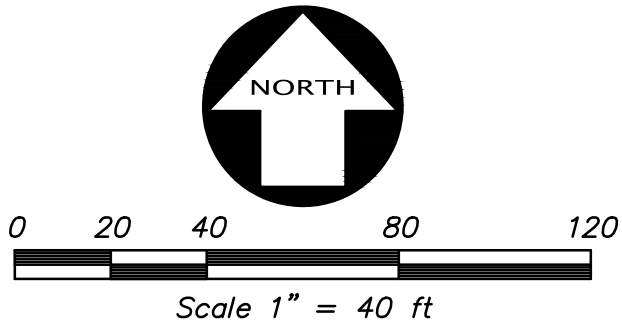

KEY MAP
NOT TO SCALE

LEGEND

- W WATER LINE
- SS SANITARY SEWER LINE
- RW RECLAIMED WATER LINE
- SD STORM DRAIN LINE
- Storm Drain Catch Basin
- FIRE HYDRANT & VALVE
- BLOW OFF (W & RW)
- SSMH SANITARY SEWER MANHOLE
- SDMH STORM DRAIN MANHOLE
- ★ STREET LIGHT (ACORN TYPE)

PRELIMINARY UTILITY PLAN – SOUTH		DATE		FEB. 21, 2018	
OF		SCALE		1" = 40'	
VESTING TENTATIVE MAP 8423 – ARROYO LAGO		DESIGNER		SIH	
FOR		JOB NO.		A06672-40	
USL PLEASANTON LAKES, L.P.		SHEET		C3.3	
ALAMEDA COUNTY, CALIFORNIA		OF		11 SHEETS	
KIER & WRIGHT CIVIL ENGINEERS & SURVEYORS, INC. 2850 Collier Canyon Road Livermore, California 94551 Phone (925) 245-8788 Fax (925) 245-8796		REGISTERED PROFESSIONAL ENGINEER No. 62008 Exp. 09-30-2017 CIVIL STATE OF CALIFORNIA		REVISION	
		BY			
		NO.			
		REVISION			
		BY			
		NO.			

FOR CONTINUATION SEE SHEET C3.1